CONTRACT NO. 60B86

F.A. RTE.	SECTION	COUNTY	TOTAL SHEETS	SHEET NO.
55	2006-032 BY	WILL	505	436
STA. 603+00.00		TO STA. 603+00.00		
FED. ROAD DIST. NO.	ILLINOIS	FED. AID PROJECT		

	BY	DATE
ORIGINAL SURVEY	SURVEYED	
	PLOTTED	
NOTE BOOK	TEMPLATE	
NO.	AREAS	
	AREAS CHECKED	

	BY	DATE
FINAL SURVEY	SURVEYED	
	PLOTTED	
NOTE BOOK	TEMPLATE	
NO.	AREAS	
	AREAS CHECKED	

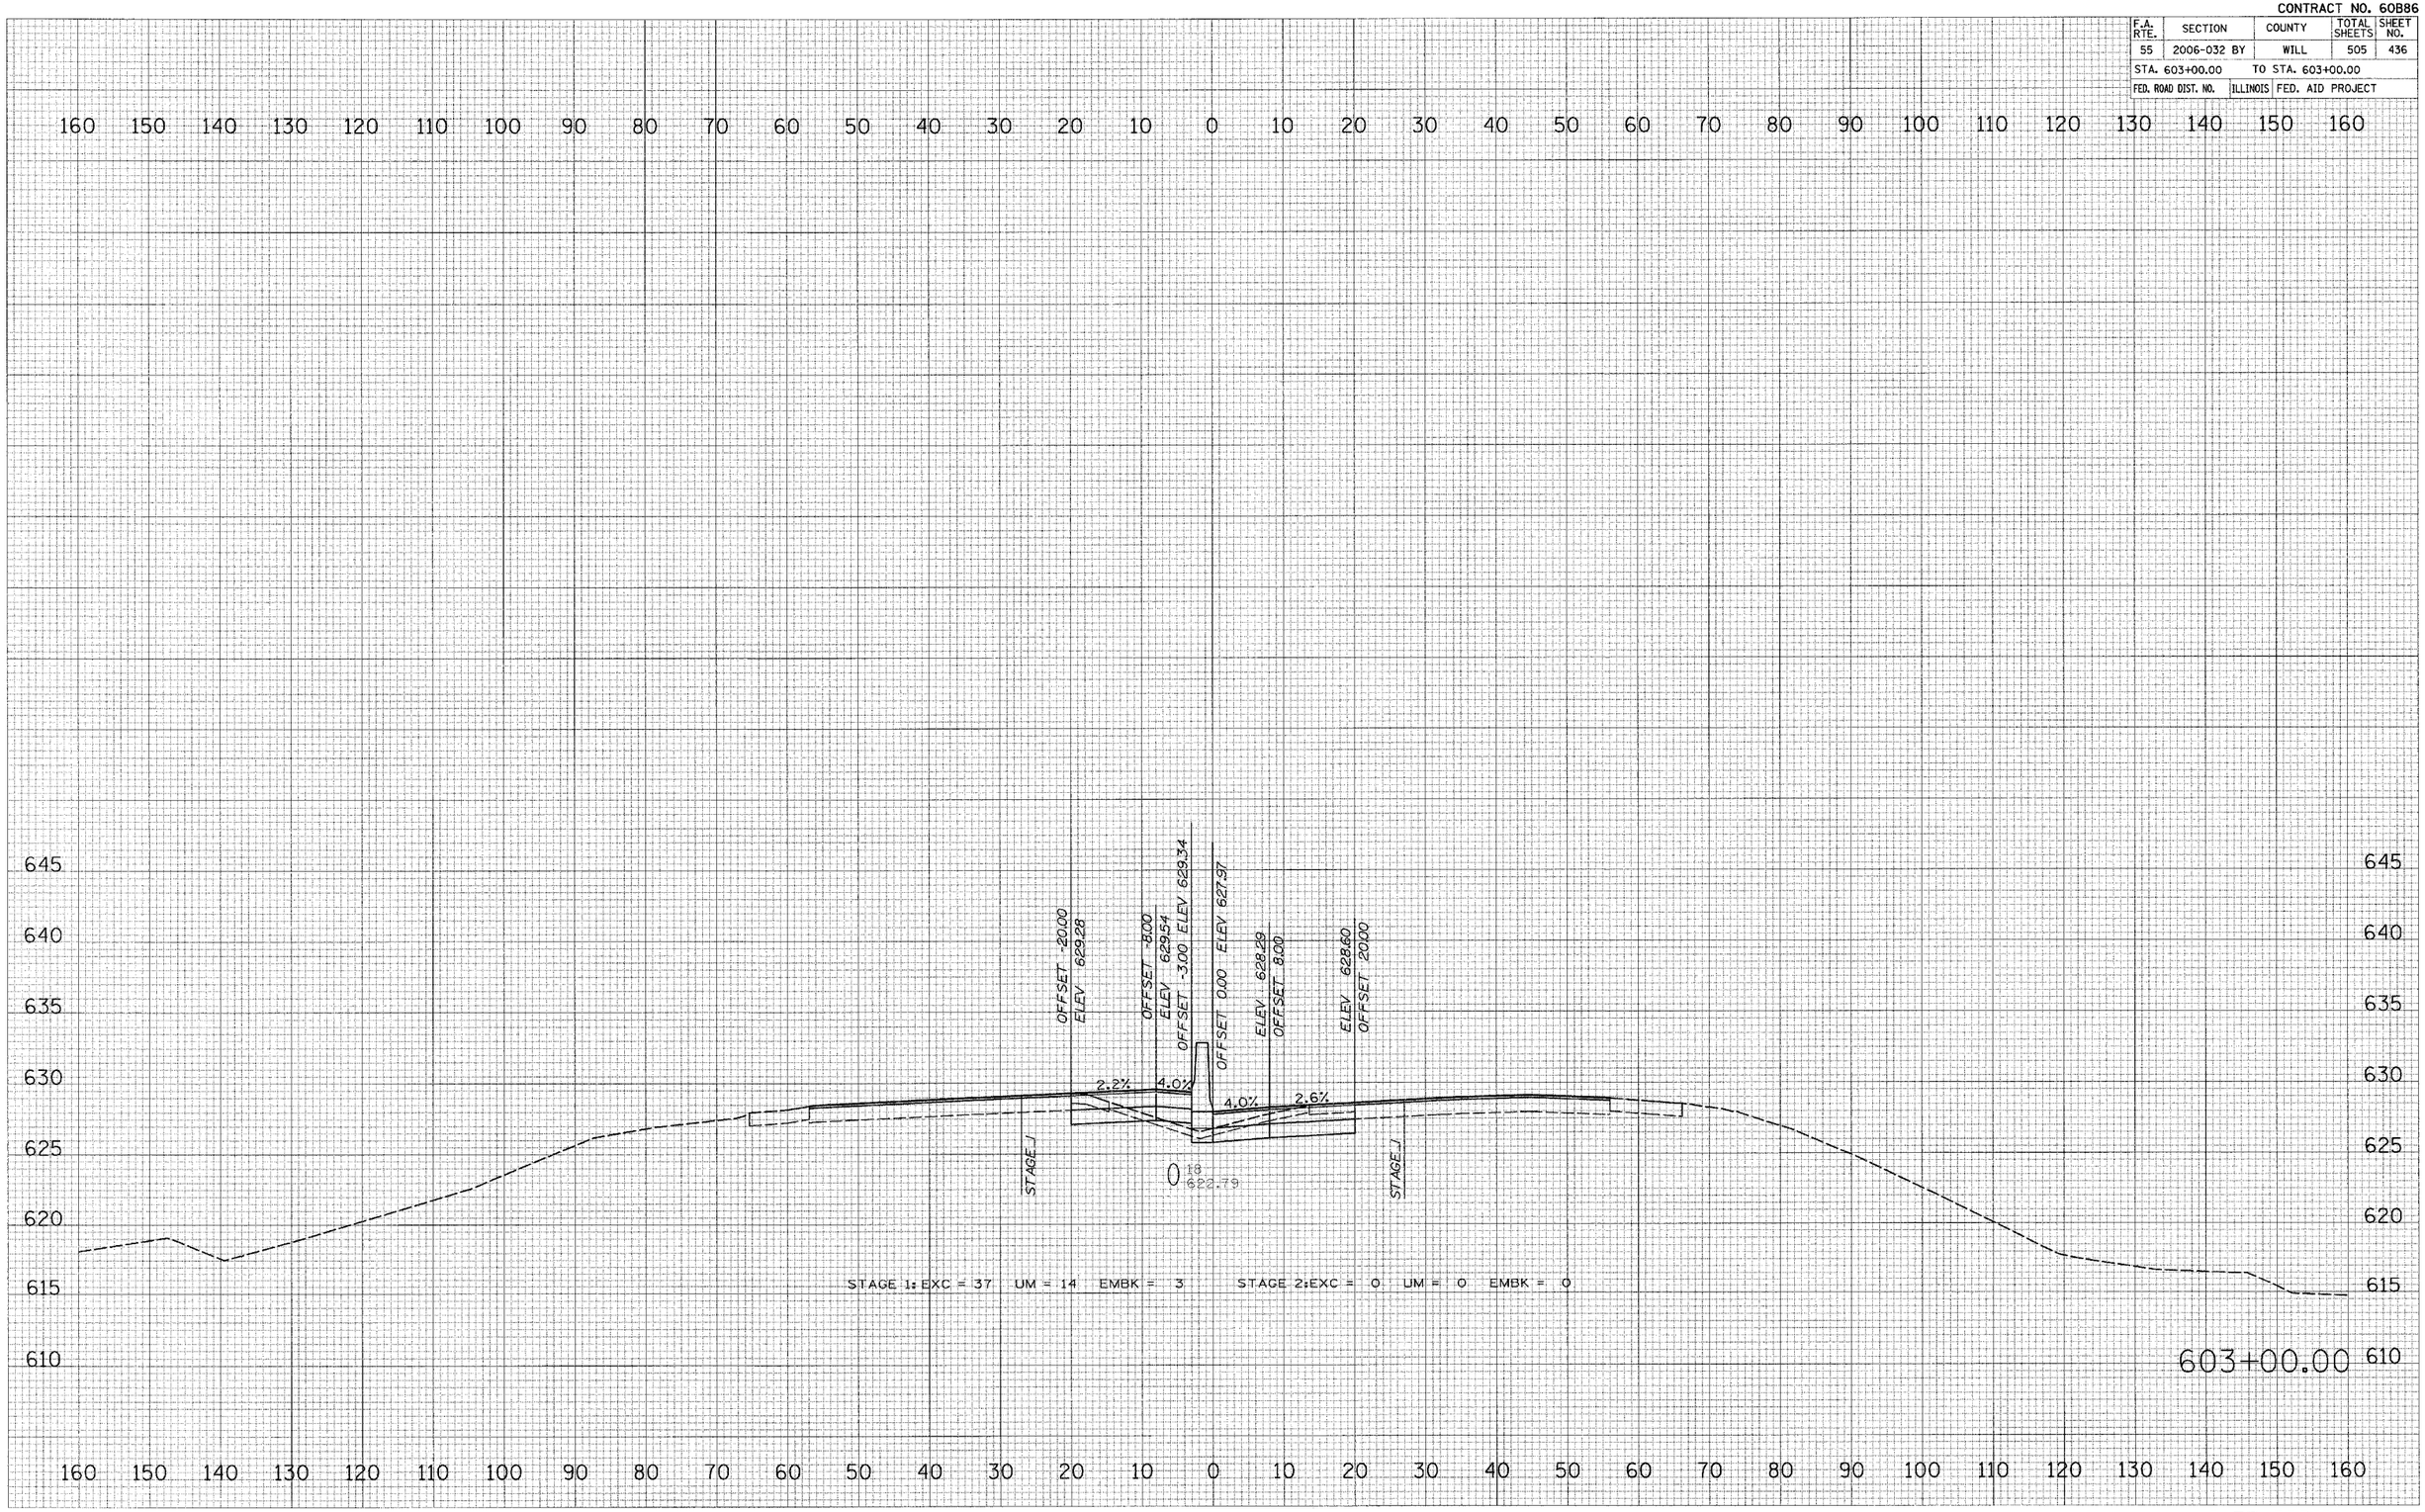

PLOT DATE = 6/30/2006
FILE NAME = $FILE1$
PLOT SCALE = $SCALE$
USER NAME = $USER$

I–55 MAINLINE