CONTRACT NO. 60B86

F.A. RTE.	SECTION	COUNTY	TOTAL SHEETS	SHEET NO.
55	2006-032 BY	WILL	505	440
STA. 607+00.00		TO STA. 607+00.00		
FED. ROAD DIST. NO.	ILLINOIS	FED. AID PROJECT		

FINAL SURVEY — NOTE BOOK — NO. — BY — DATE
SURVEYED
PLOTTED
TYPED
AREAS
AREAS CHECKED

ORIGINAL SURVEY — NOTE BOOK — NO. — BY — DATE
SURVEYED
PLOTTED
TYPED
AREAS
AREAS CHECKED

PLOT DATE = 7/19/2006
FILE NAME = $FILE$
PLOT SCALE = $SCALE$
USER NAME = $USER$

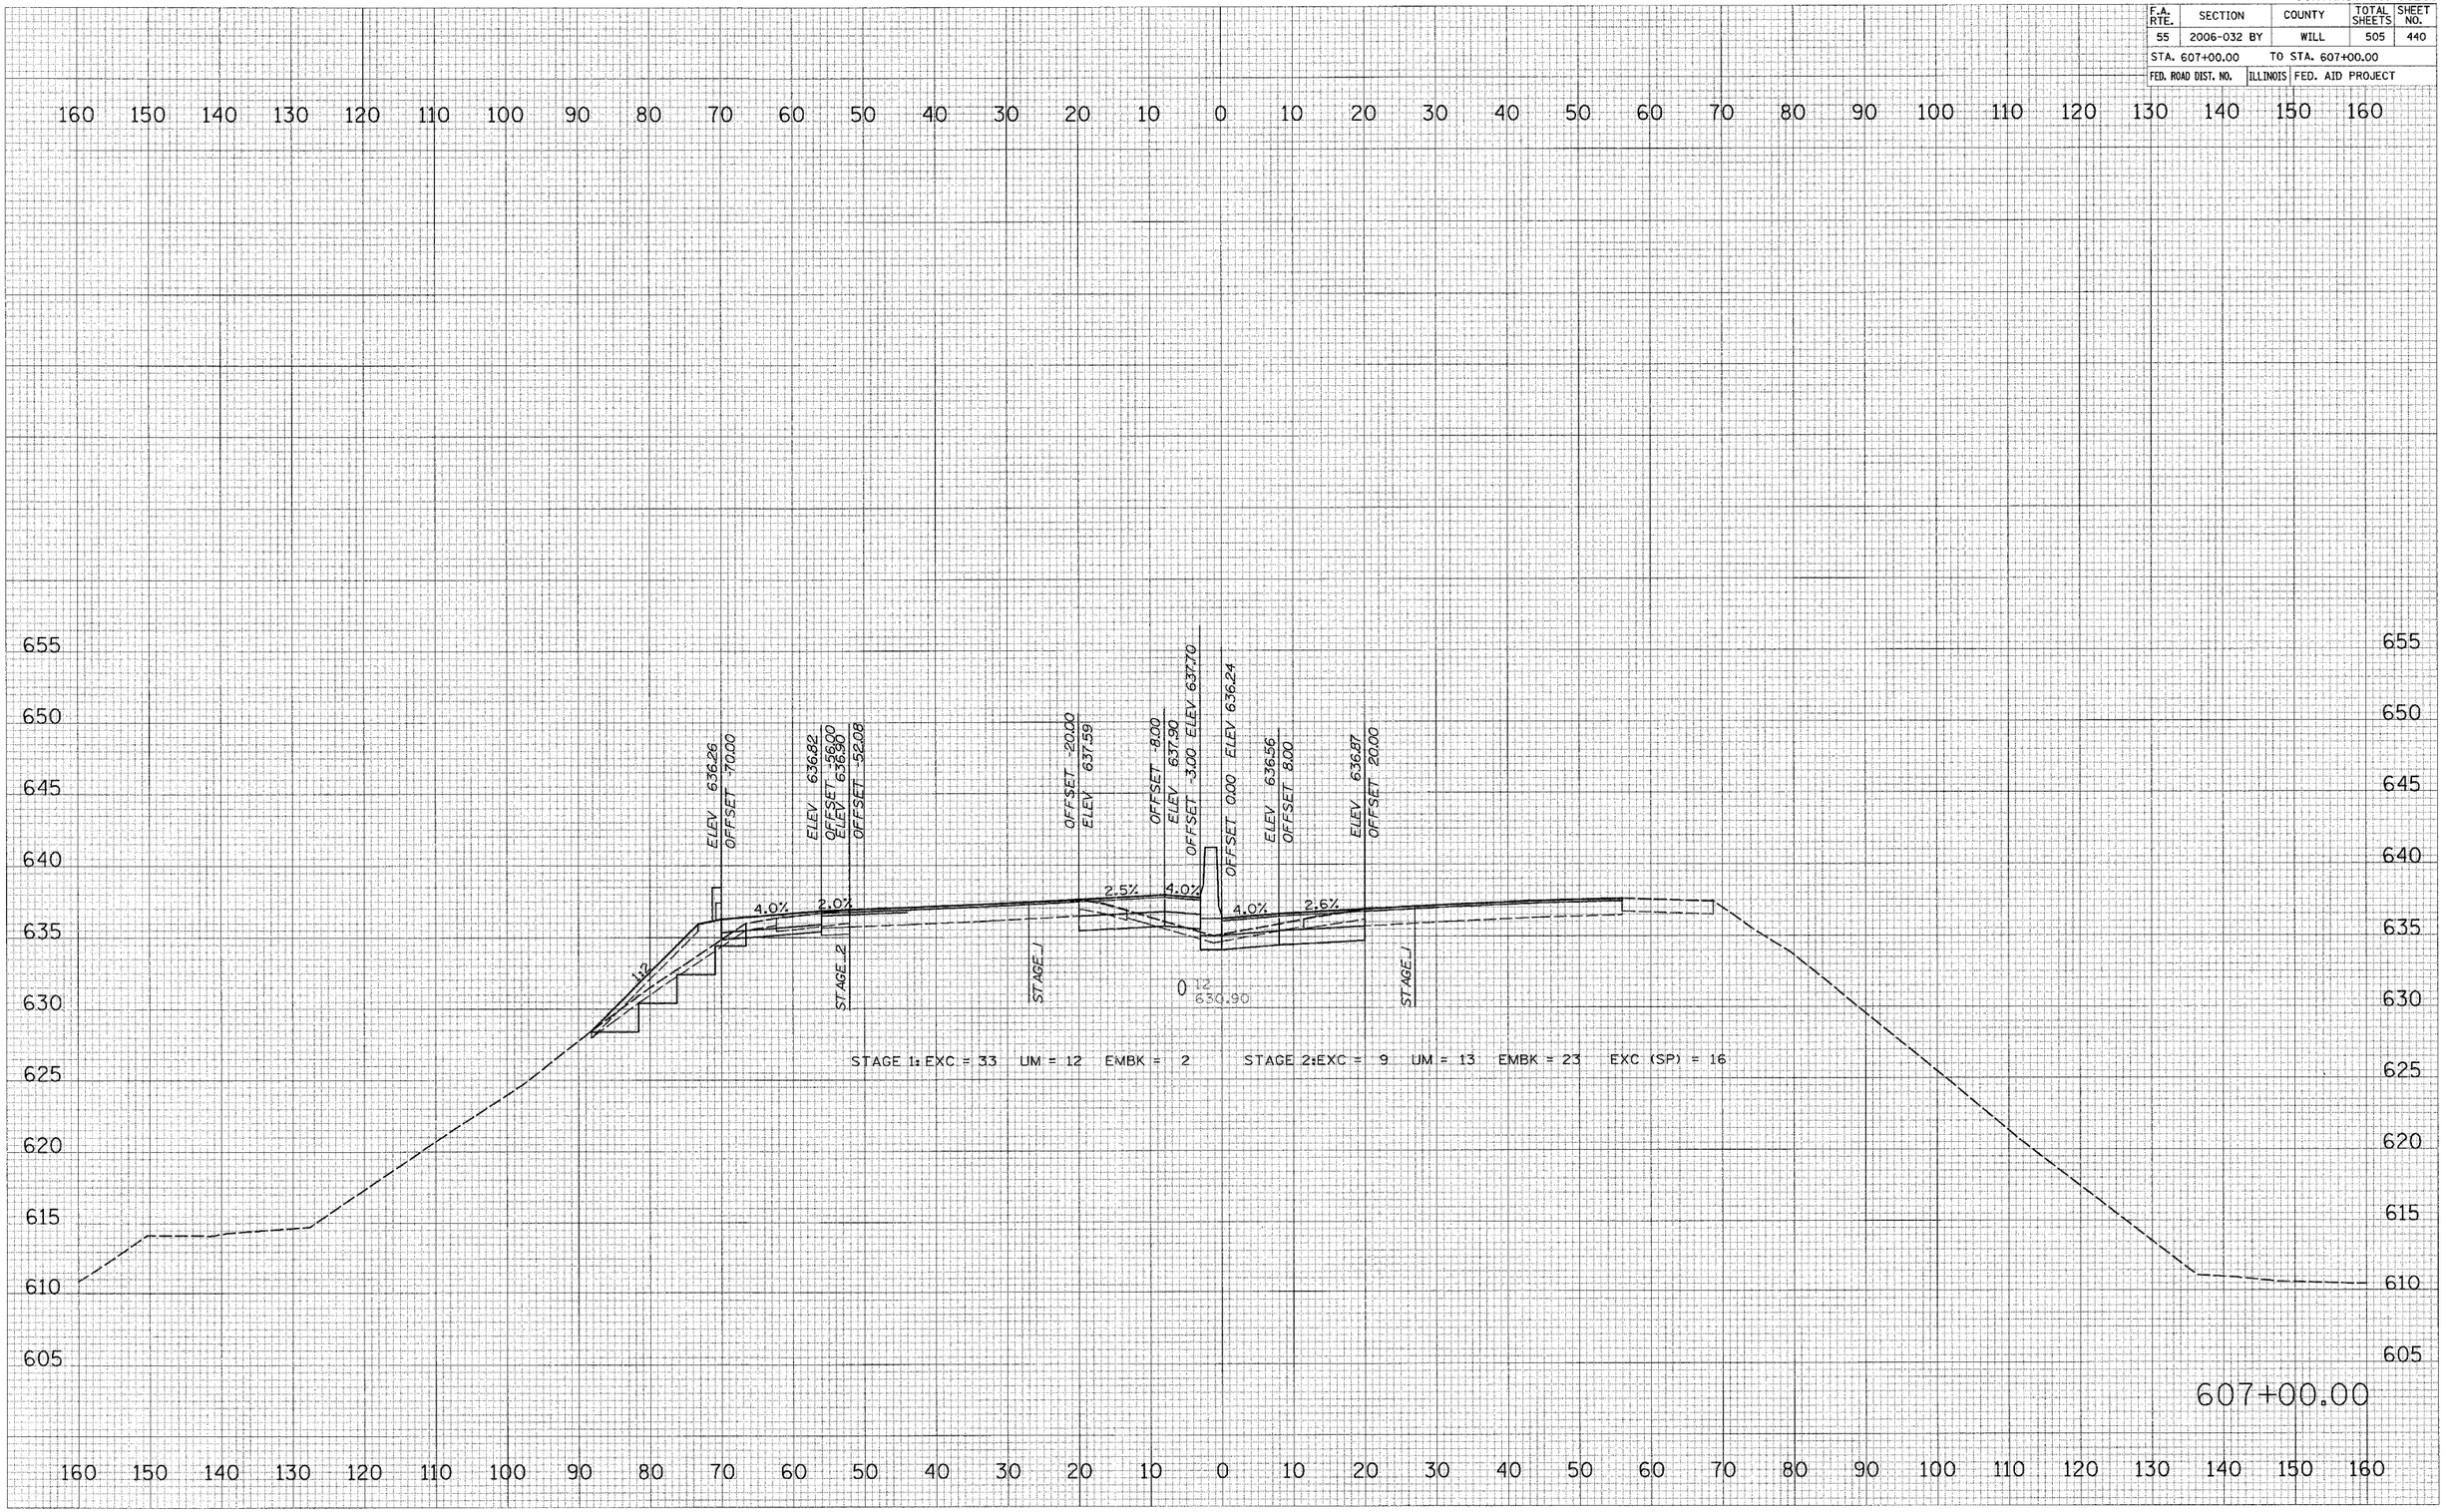

I–55 MAINLINE