CONTRACT NO. 60B86

F.A. RTE.	SECTION	COUNTY	TOTAL SHEETS	SHEET NO.
55	2006-032 BY	WILL	505	452
STA. 620+00.00		TO STA. 620+00.00		
FED. ROAD DIST. NO.	ILLINOIS	FED. AID PROJECT		

ORIGINAL SURVEY	NOTE BOOK	NO.
SURVEYED		BY
PLOTTED		
TEMPLATE		
AREAS		
AREAS CHECKED		DATE

FINAL SURVEY	NOTE BOOK	NO.
SURVEYED		BY
PLOTTED		
TEMPLATE		
AREAS		
AREAS CHECKED		DATE

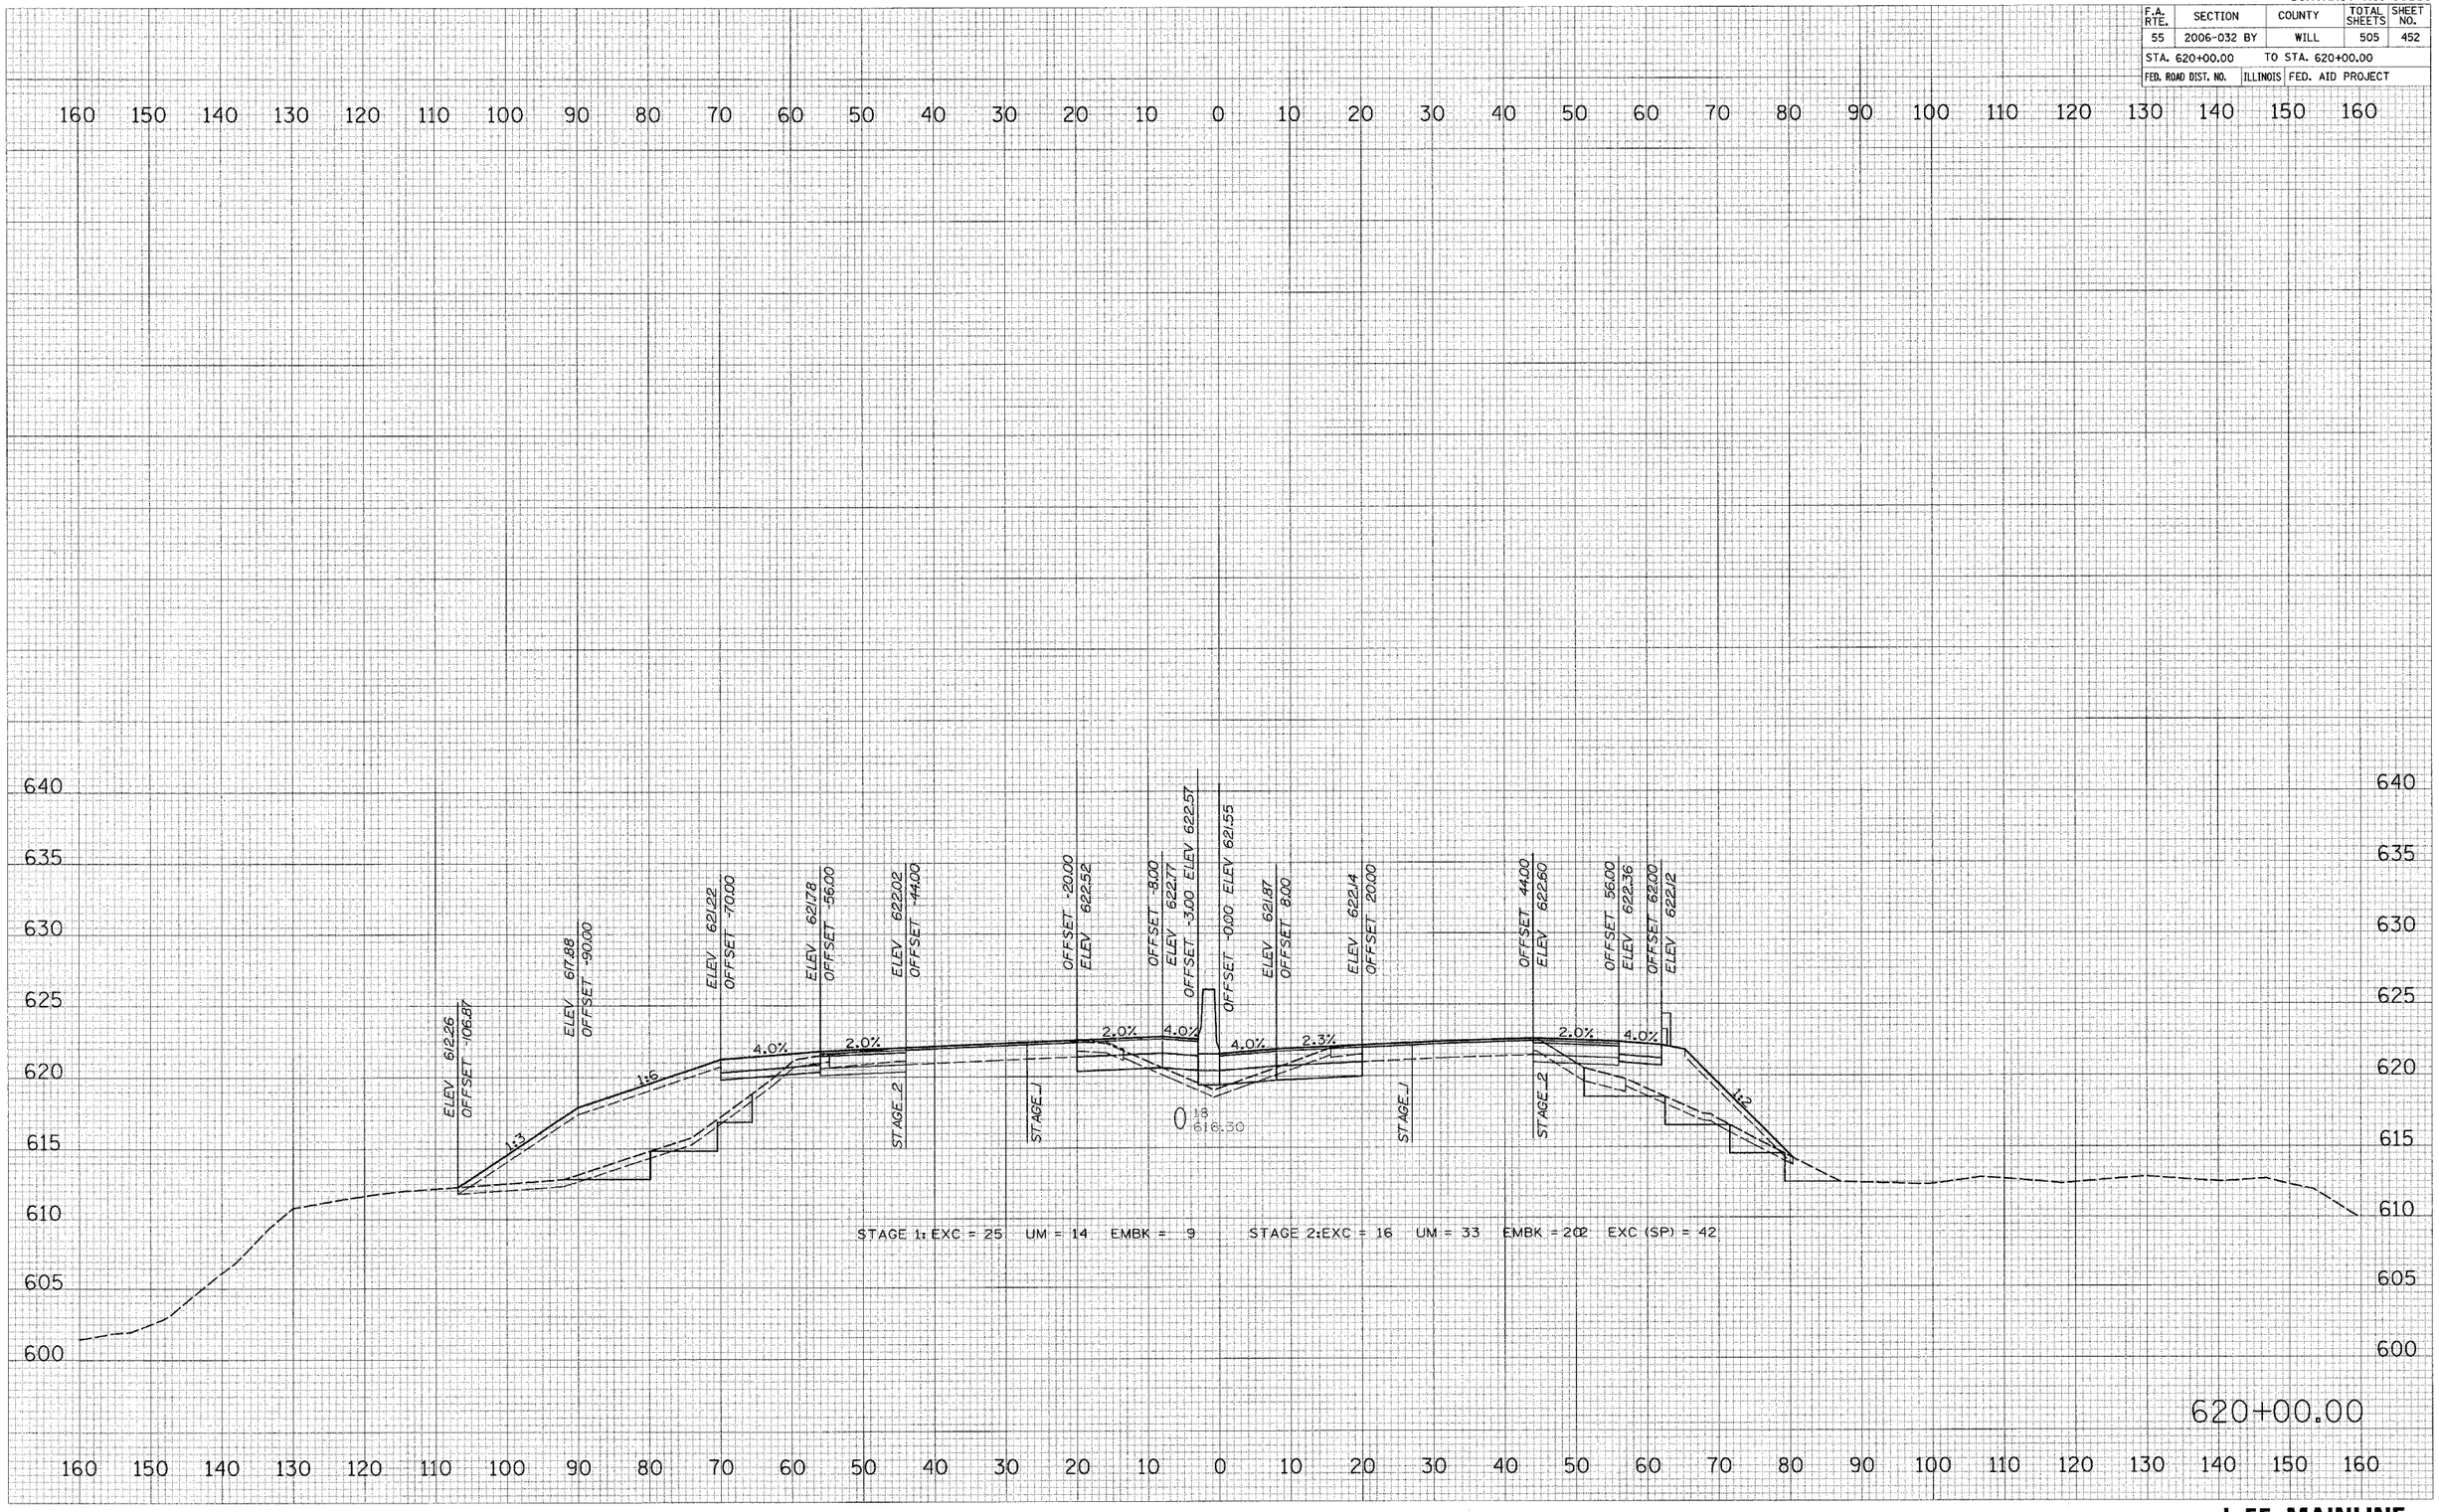

STAGE 1: EXC = 25 UM = 14 EMBK = 9 STAGE 2: EXC = 16 UM = 33 EMBK = 202 EXC (SP) = 42

PLOT DATE = 6/30/2006
FILE NAME = $FILE$
PLOT SCALE = $SCALE$
USER NAME = $USER$

I–55 MAINLINE