CONTRACT NO. 60B86

| F.A. RTE. | SECTION | COUNTY | TOTAL SHEETS | SHEET NO. |
|---|---|---|---|---|
| 55 | 2006-032 BY | WILL | 505 | 466 |
| STA. 702+00.00 | | TO STA. 703+00.00 | | |
| FED. ROAD DIST. NO. | ILLINOIS | FED. AID PROJECT | | |

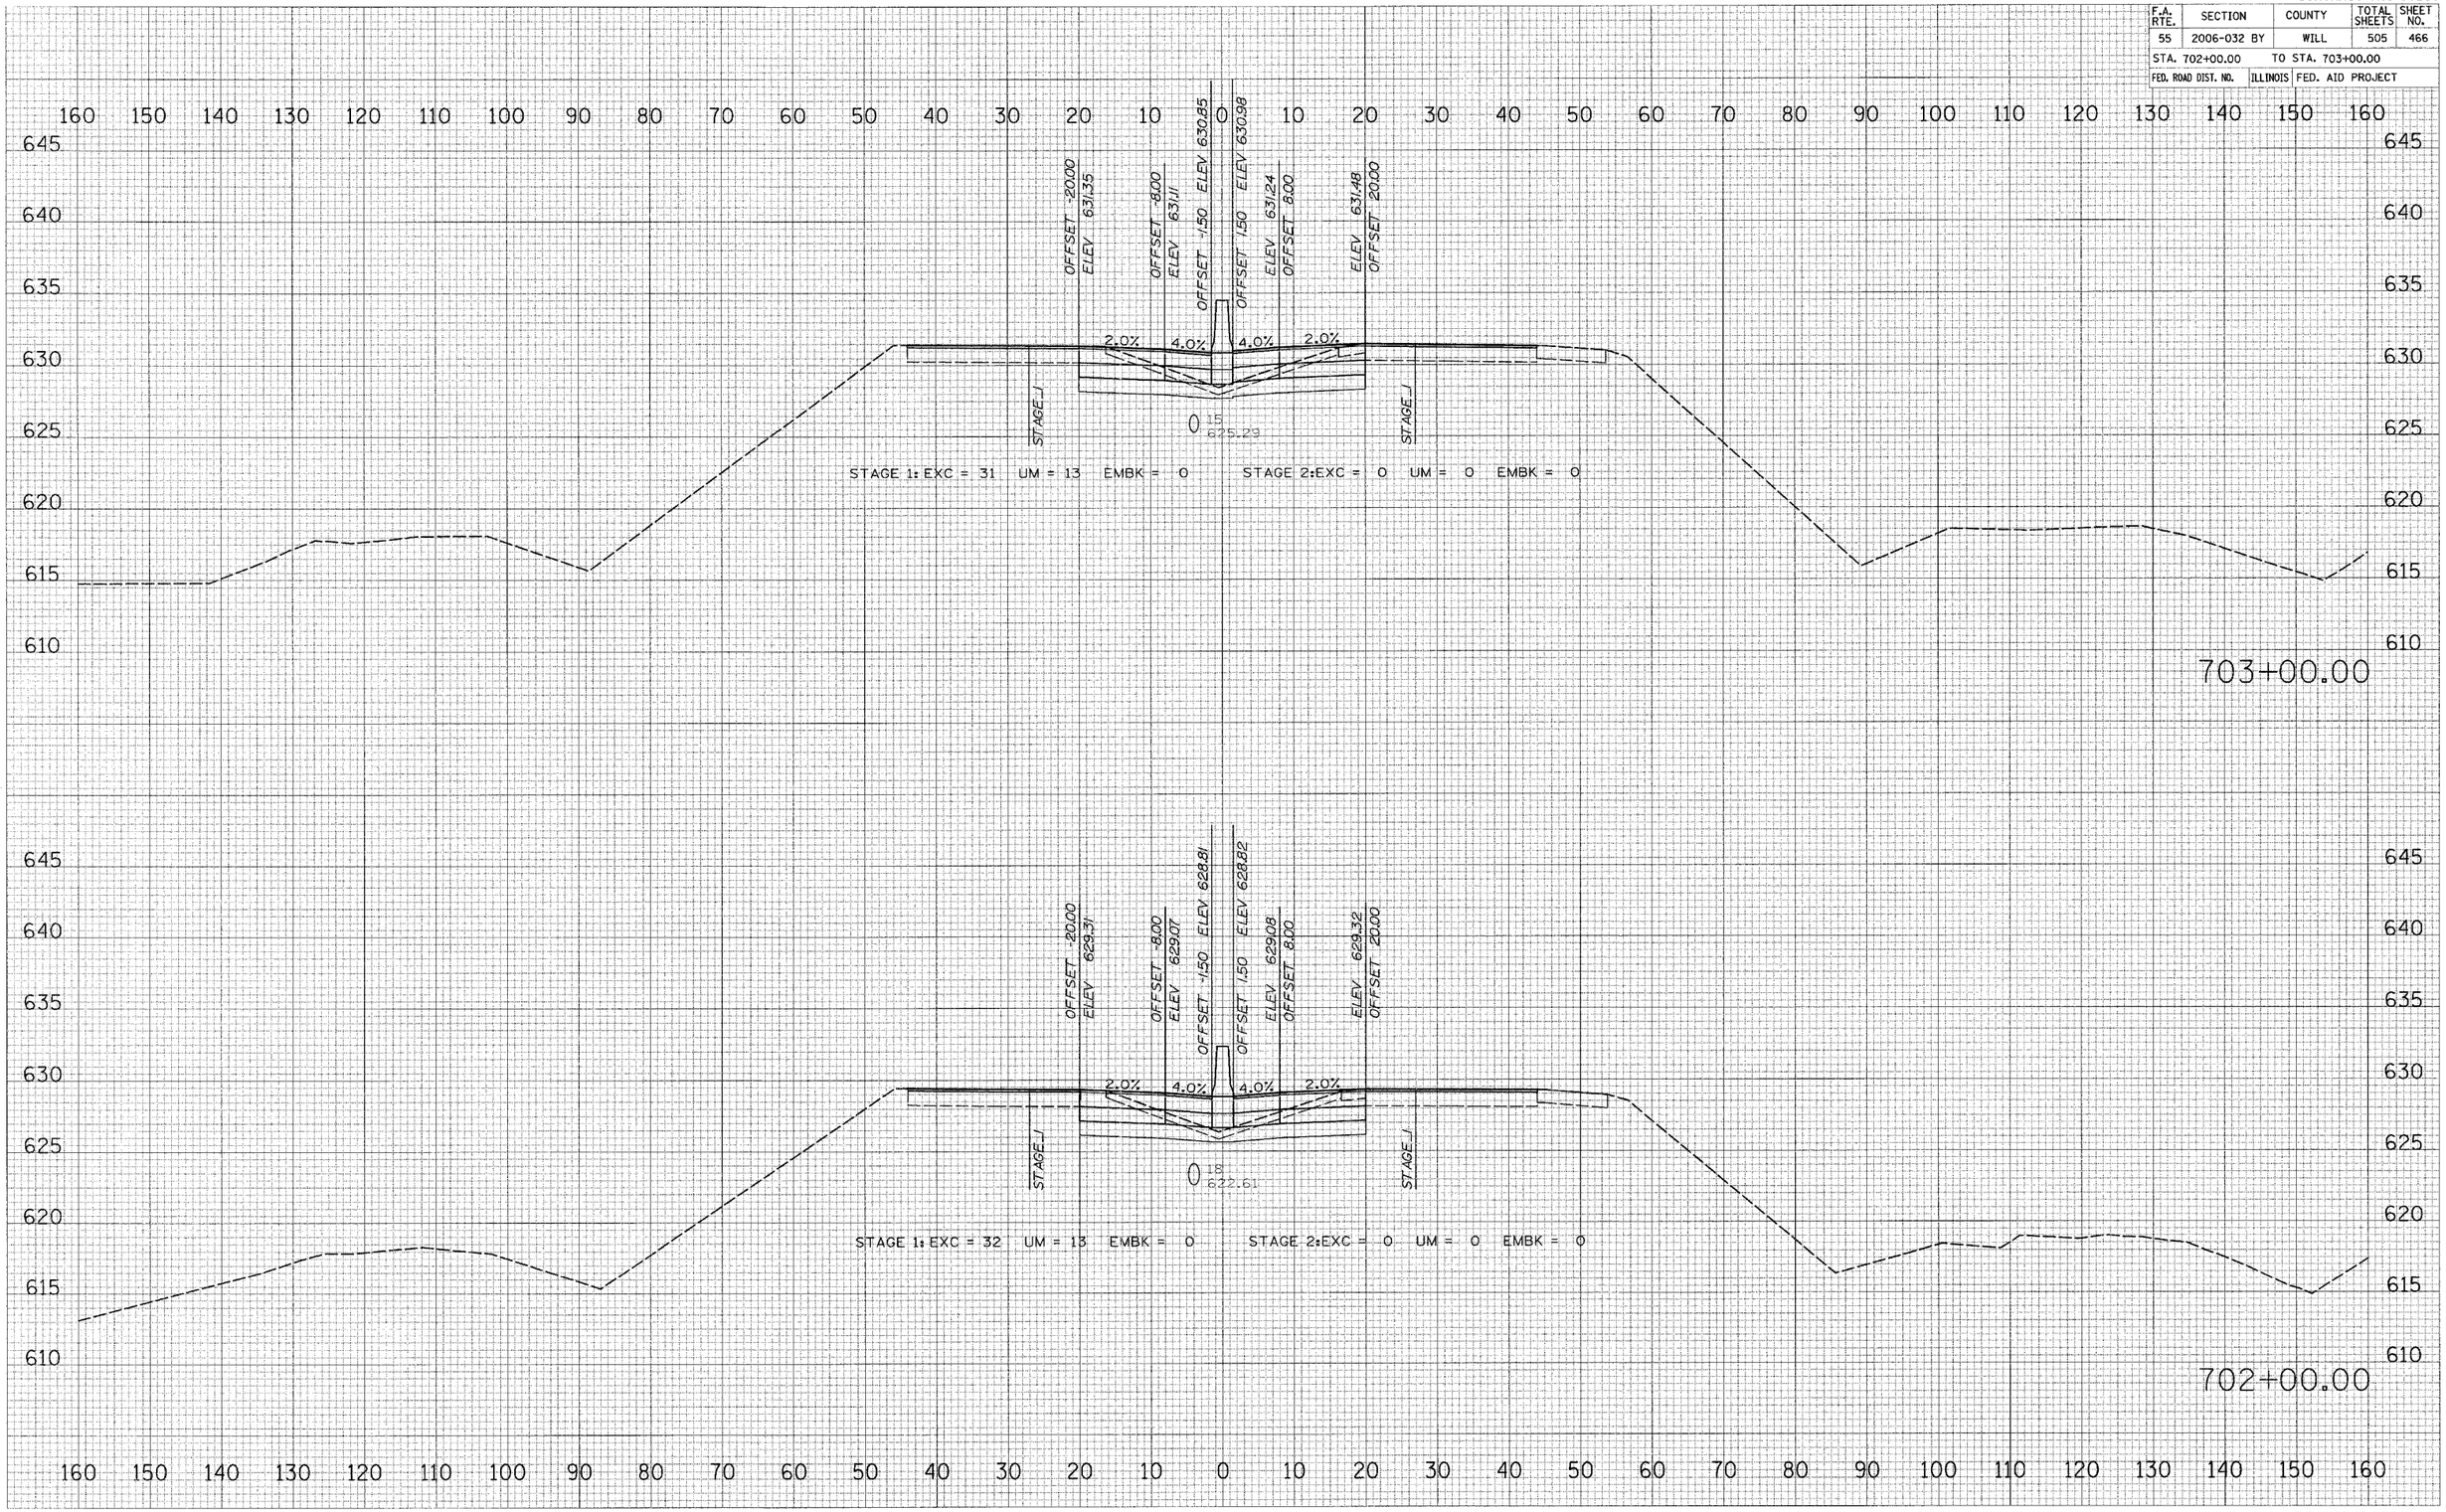


FINAL SURVEY — NOTE BOOK — NO. — SURVEYED — PLOTTED — TEMPLATE — AREAS — AREAS CHECKED — BY — DATE

ORIGINAL SURVEY — NOTE BOOK — NO. — SURVEYED — PLOTTED — TEMPLATE — AREAS — AREAS CHECKED — BY — DATE

PLOT DATE = 6/30/2006
FILE NAME = $FILE1$
PLOT SCALE = $SCALE$
USER NAME = $USER$

**I–55 MAINLINE**