CONTRACT NO. 60B86

F.A. RTE.	SECTION	COUNTY	TOTAL SHEETS	SHEET NO.
55	2006-032 BY	WILL	505	489
STA. 761+00.00		TO STA. 762+00.00		
FED. ROAD DIST. NO.		ILLINOIS	FED. AID PROJECT	

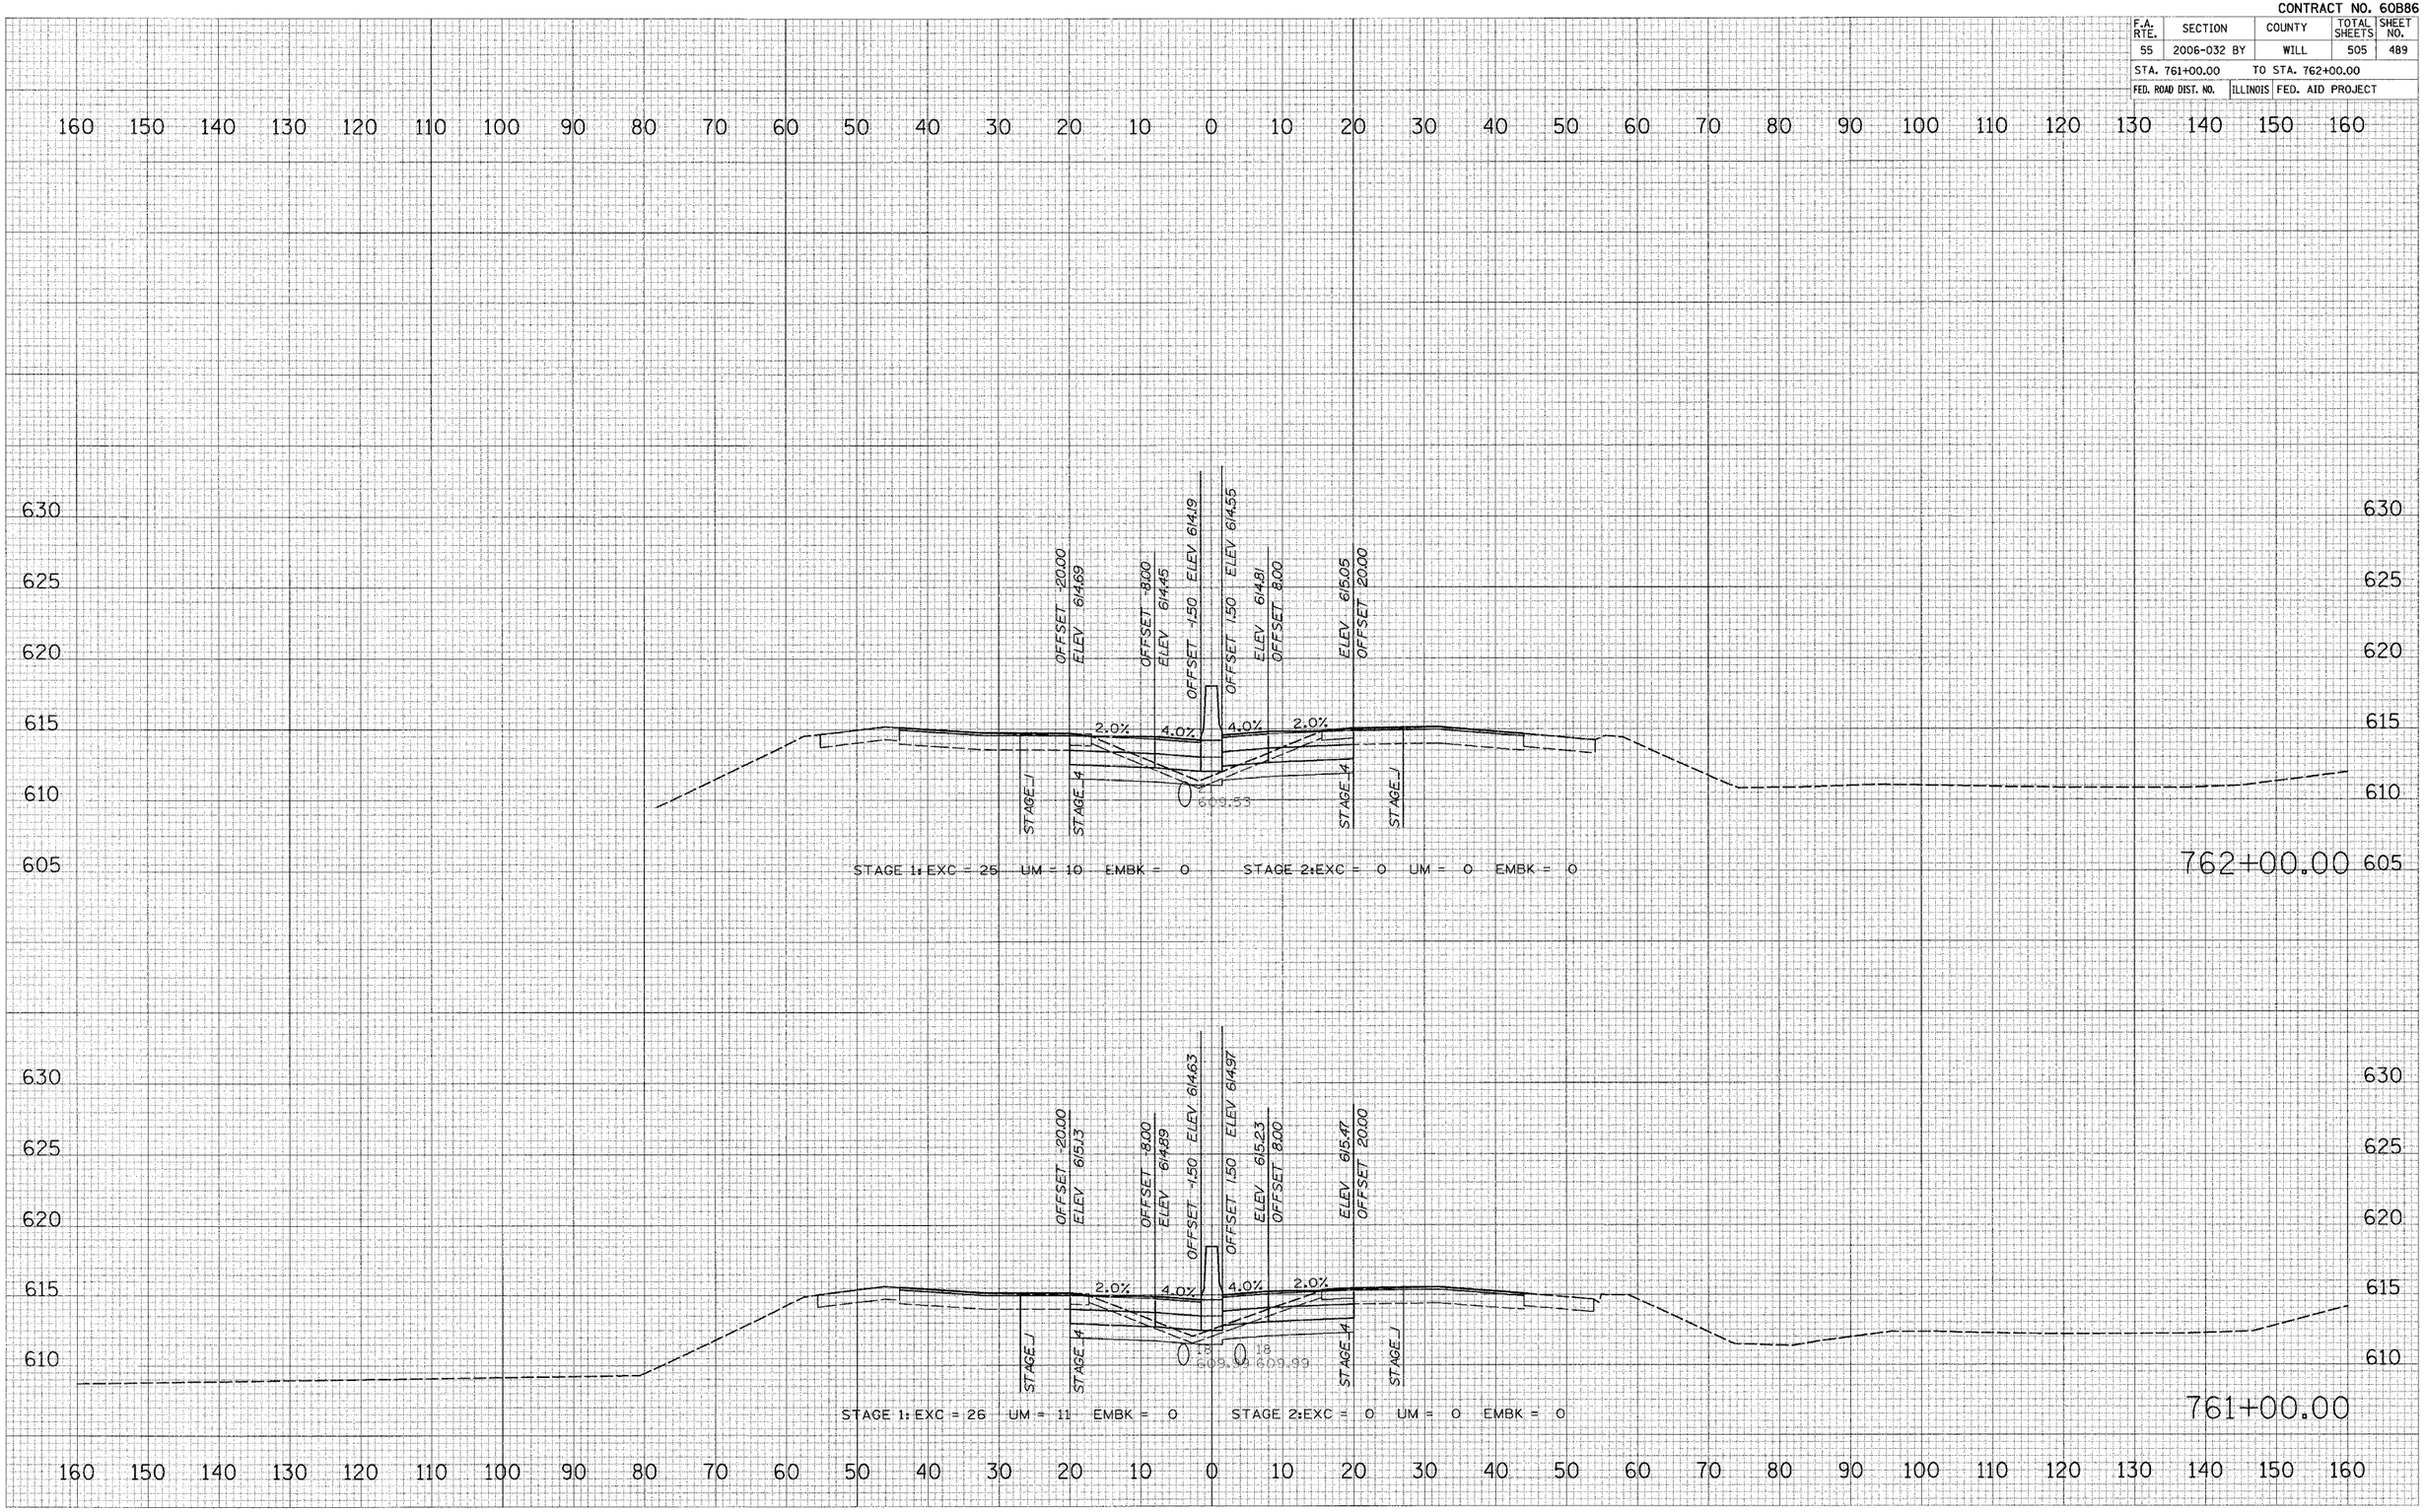

FINAL SURVEY — NOTE BOOK — NO. — SURVEYED — PLOTTED — TEMPLATE — AREAS CHECKED — BY — DATE

ORIGINAL SURVEY — NOTE BOOK — NO. — SURVEYED — PLOTTED — TEMPLATE — AREAS CHECKED — BY — DATE

PLOT DATE = 6/30/2006
FILE NAME = #FILE1#
COUNTY = #COUNTY#
USER NAME = #USER#

I–55 MAINLINE