F.A.I.	SECTION	COUNTY	TOTAL SHEETS	SHEET NO.
94/90	*	COOK	565	230
STA.		TO STA.		
FED. ROAD DIST. NO.	ILLINOIS	FED. AID PROJECT		

62301 *(2021-922 PT2 ETC 2324.6-1P) R-10

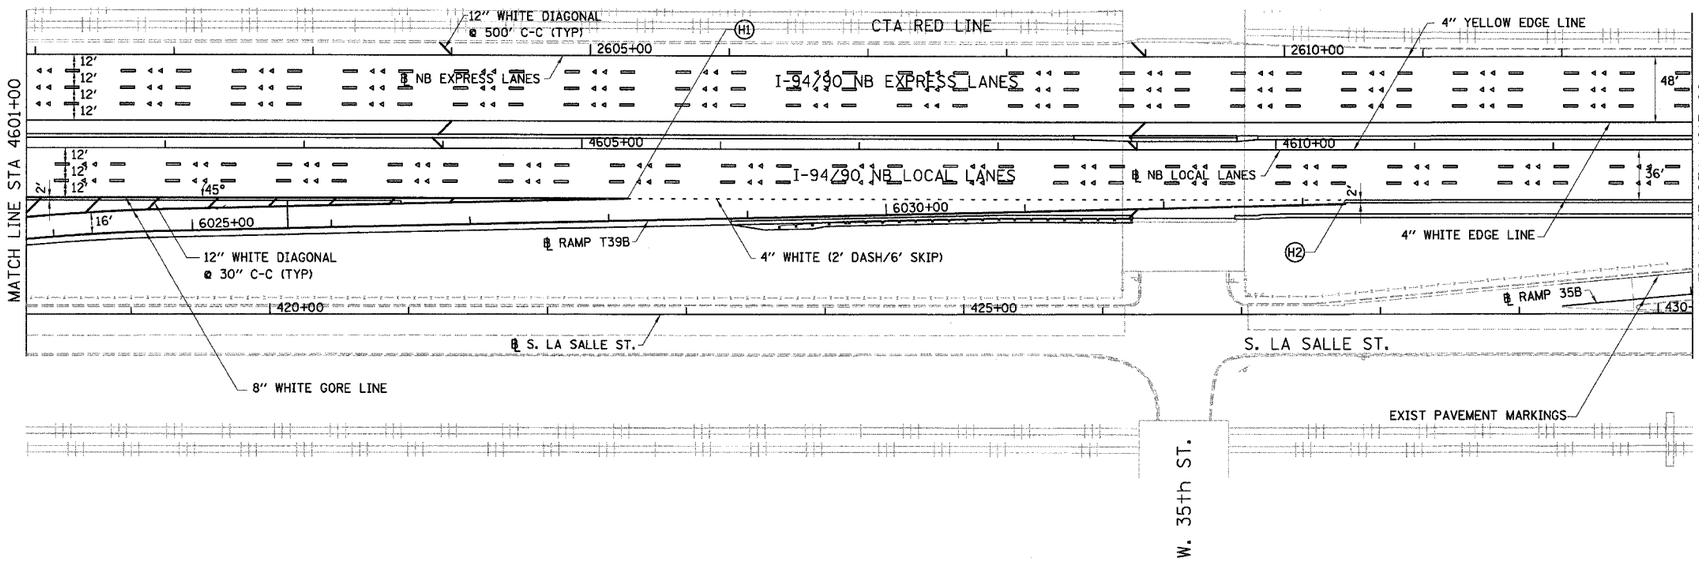

PI	STATION	OFFSET
H1	4505+33.05	36.00' RT
H2	4610+50.00	36.00' RT

NOTES:
1. ALL PAVEMENT MARKINGS MUST BE POLYUREA
2. FOR PAVEMENT MARKING DETAILS, SEE DISTRICT 1 STANDARDS TC-12 AND TC-13.
3. PAVEMENT MARKINGS MUST MATCH THOSE OF CONTRACT 62584 AT RAMP 35B.

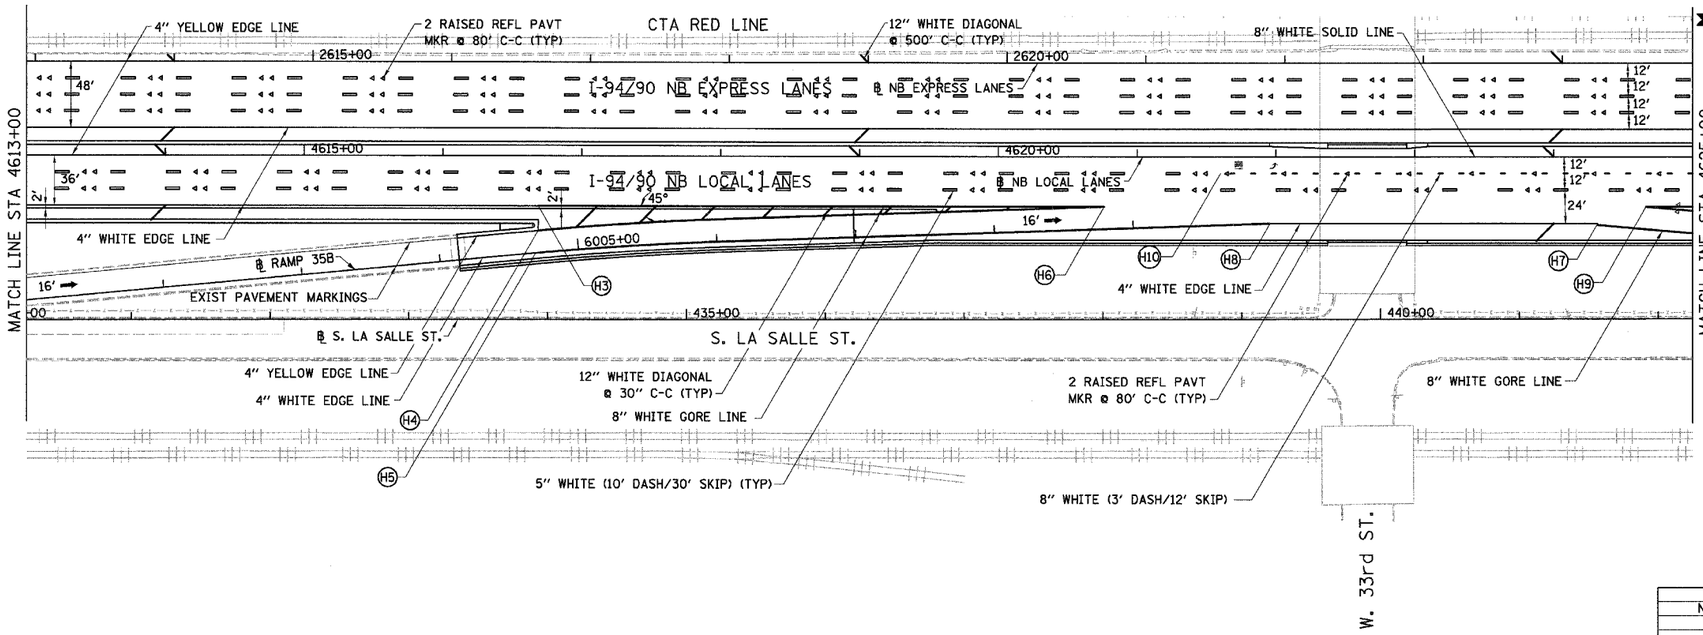

PI	STATION	OFFSET
H3	4616+68.65	36.00' RT
H4	6004+72.35	16.00' LT
H5	6004+69.11	00.00' RT
H6	4620+76.28	36.00' RT
H7	4624+31.71	48.00' RT
H8	4621+95.70	48.00' RT
H9	4624+66.44	36.00' RT
H10	4621+60.00	12.00' RT

0 50' 100'

PM-07

REVISIONS	
NAME	DATE

ILLINOIS DEPARTMENT OF TRANSPORTATION

F.A.I. 94/90 (DAN RYAN EXPRESSWAY)

GARFIELD BLVD TO 31ST STREET (NB LOCAL LANES)

PROPOSED PAVEMENT MARKING PLANS

SCALE: 1"=50' DRAWN BY: RA

DATE: 06/09/06 CHECKED BY: RS

BOWMAN, BARRETT & ASSOCIATES INC
CONSULTING ENGINEERS
Chicago, Illinois
312.228.0100
www.bbandainc.com

n:\650\cad\civil\fig\sheets\650_Pavmrk.dgn

HBA2 PM

6/7/2006