F.A.I. RTE.	SECTION	COUNTY	TOTAL SHEETS	SHEET NO.
90/94	*	COOK	588	229
STA. 3506+00	TO STA. 3529+00			
FED. ROAD DIST. NO. 1	ILLINOIS	FED. AID PROJECT		

62303 * (2021-922 PT2 ETC 2324.6-1P) R-11

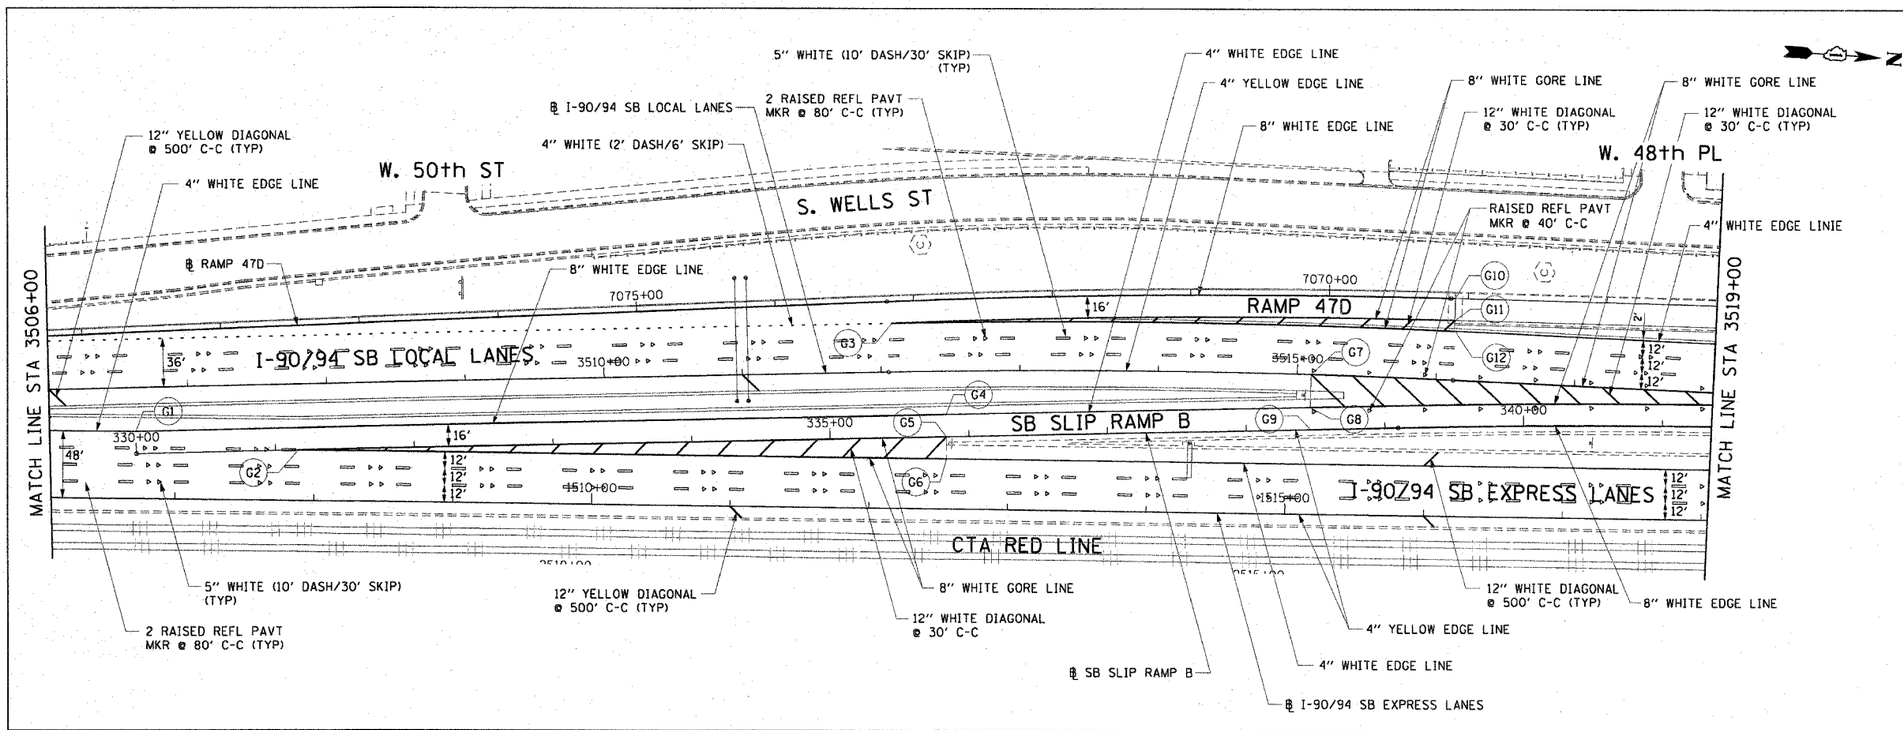

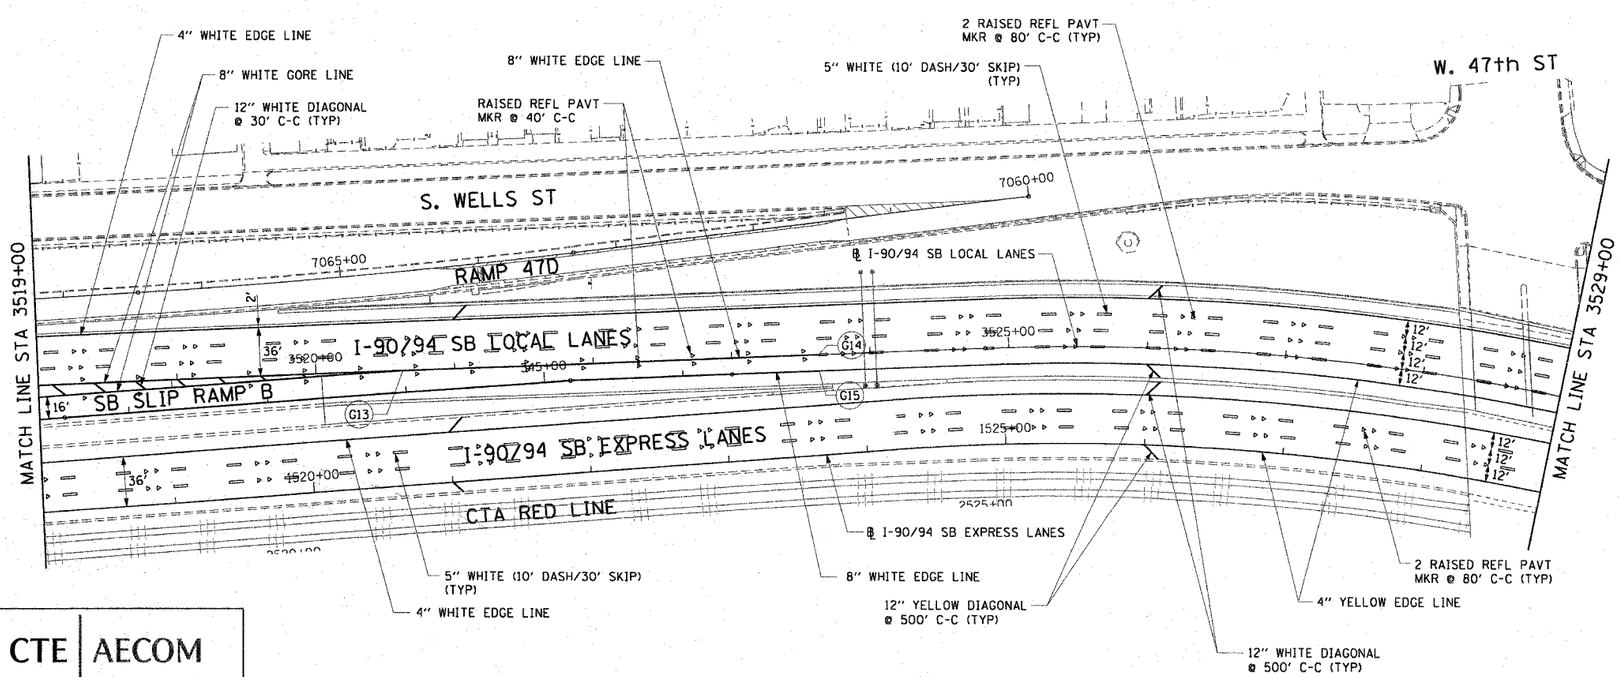

NOTES:

1. ALL PAVEMENT MARKINGS SHALL BE POLYUREA.
2. FOR PAVEMENT MARKING DETAILS, SEE DISTRICT 1 STANDARDS TC-12 AND TC-13.
3. THE PAVEMENT MARKINGS SHALL MATCH THOSE OF CONTRACT 62799 AT RAMP 47D.

PT.	STATION	OFFSET
G1	330+00.00	16.00' LT
G2	1507+88.47	36.00' LT
G3	3512+08.62	36.00' LT
G4	335+84.00	16.00' LT
G5	1512+55.63	52.00' LT
G6	1512+55.63	36.00' LT
G7	3515+10.04	0.00'
G8	3515+10.04	24.01' RT
G9	338+46.45	0.00'
G10	3516+11.51	60.00' LT
G11	3516+11.82	44.00' LT
G12	3516+12.45	36.00' LT
G13	3520+62.80	0.00'
G14	3523+62.80	0.00'
G15	3523+62.80	12.00' RT

0 50' 100'

PM-3

CTE | AECOM

REVISIONS	
NAME	DATE

ILLINOIS DEPARTMENT OF TRANSPORTATION
F.A.I. 90/94 (DAN RYAN EXPRESSWAY)
GARFIELD BLVD TO 31ST STREET (SB LOCAL LANES)

PROPOSED PAVEMENT MARKING PLANS

SCALE: 1"=50'
DATE: June 9, 2006
DRAWN BY: PHP
CHECKED BY: NJH

p:\p40468\civil\18-cntrs 18 & 19\sht\cntr 19\pavement marking\pm190032a.sht
6/7/2006 1:28:30 PM