PAGE 395 - NOT USED -

F.A.I.	SECTION	COUNTY	TOTAL SHEETS	SHEET NO.
94/90	*	COOK	588	396
STA.		TO STA.		
FED. ROAD DIST. NO.	ILLINOIS	FED. AID PROJECT		

62303 *(2021-922 PT2 ETC 2324.6-1P) R-11

N:\660\cad\civil\SHEET WALL\660_SHkeypl_S3.dgn

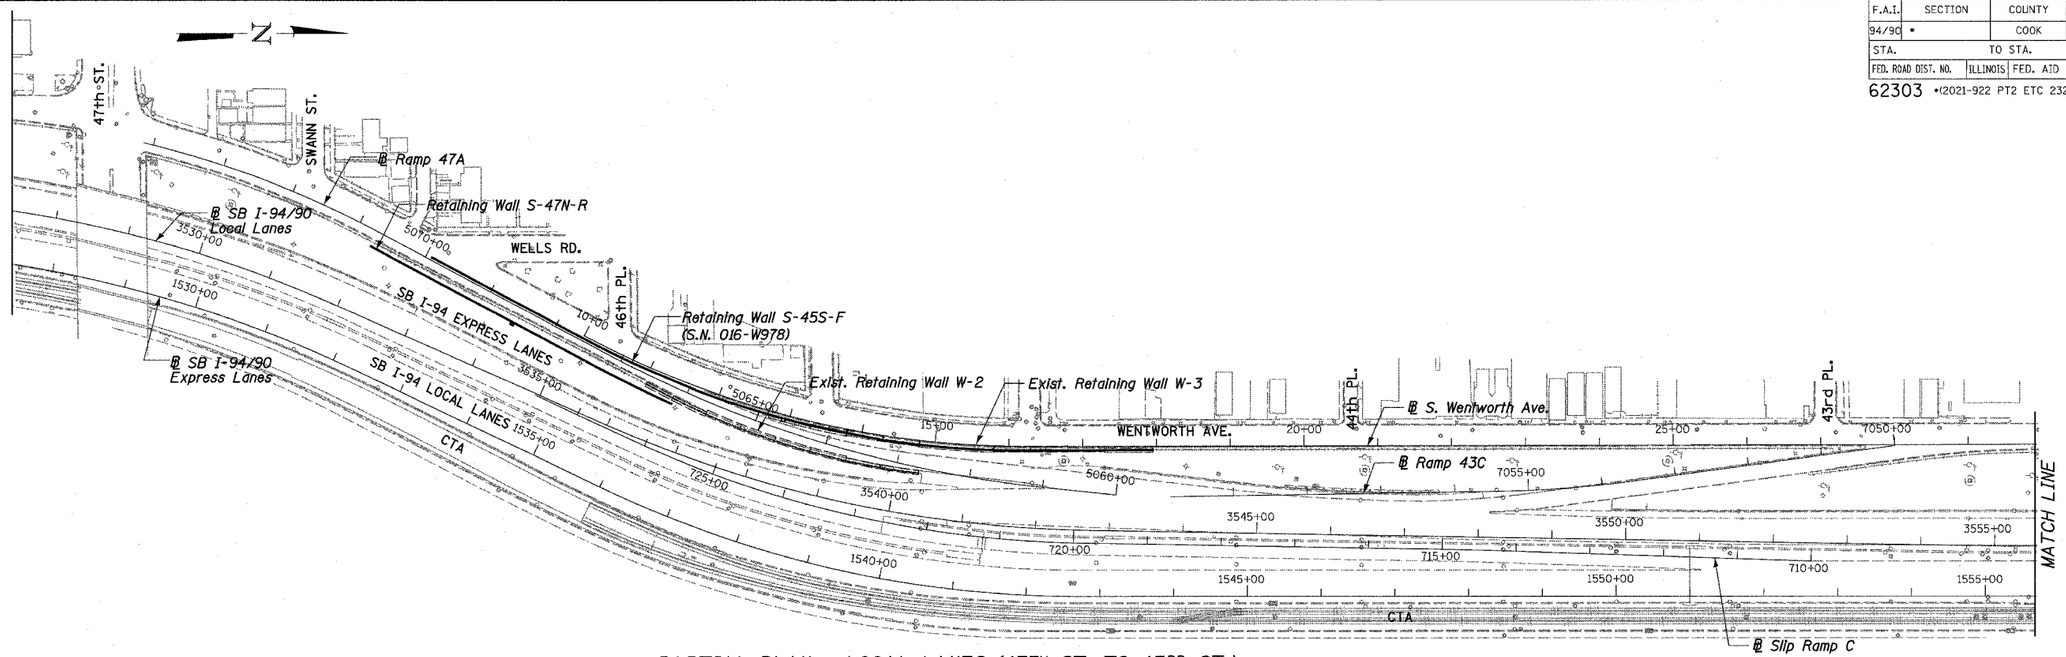

PARTIAL PLAN - LOCAL LANES (47TH ST. TO 43RD ST.)

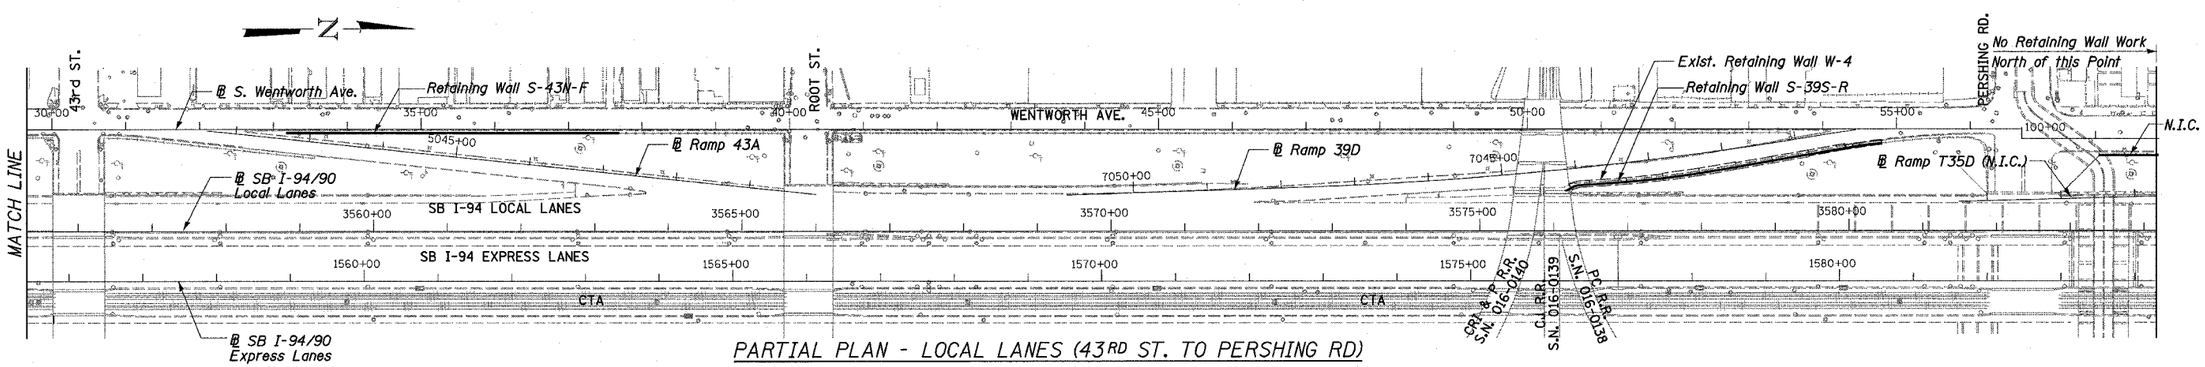

PARTIAL PLAN - LOCAL LANES (43RD ST. TO PERSHING RD)

WALL NUMBER DESIGNATION

X-##Y-Z

X = Direction of mainline traffic, S (South) or N (North)
= Cross Street Number
Y = Location relative to Cross Street, S (South) or N (North)
Z = Adjacent to R (Ramp) or F (Frontage Road)

N.I.C. = Not in Contract

BOWMAN, BARRETT & ASSOCIATES INC.
CONSULTING ENGINEERS
Chicago, Illinois
312.228.0100
www.bbandainc.com

GENERAL NOTES

1. All construction joints shall be bonded.
2. Plan dimensions and details relative to existing structure have been taken from existing plans and are subject to nominal construction variations. It shall be the Contractor's responsibility to verify such dimensions and details in the field and make necessary approved adjustments prior to construction or ordering of materials. Such variations shall not be cause for additional compensation for a change in the scope of the work, however, the Contractor will be paid for the quantity actually furnished at the unit price for the work.
3. Existing wall designations from 1961 as-builts are provided "For Information Only".
4. Key Plan shows existing and proposed walls superimposed on existing conditions only with proposed baselines. See Roadway Plans for all proposed civil works.
5. Expansion joints and vertical construction joints are mandatory, horizontal construction joints are optional U.N.O.

REVISIONS	
NAME	DATE
REVISED	06/23/06

ILLINOIS DEPARTMENT OF TRANSPORTATION
F.A.I. 94/90 (DAN RYAN EXPRESSWAY)
GARFIELD BLVD TO 31ST STREET (SB LOCAL LANES)

RETAINING WALLS
KEY PLAN & GENERAL NOTES

SCALE: NTS — DRAWN BY: KMW
DATE: JUNE 9, 2006 — CHECKED BY: BLU

12:46:27 PM 6/23/2006