ORIGINAL SURVEY		BY	DATE
	SURVEYED		
	PLOTTED		
NOTE BOOK	TEMPLATE		
	AREAS		
NO.	AREAS CHECKED		

FINAL SURVEY		BY	DATE
	SURVEYED		
	PLOTTED		
NOTE BOOK	TEMPLATE		
	AREAS		
NO.	AREAS CHECKED		

CTE | AECOM

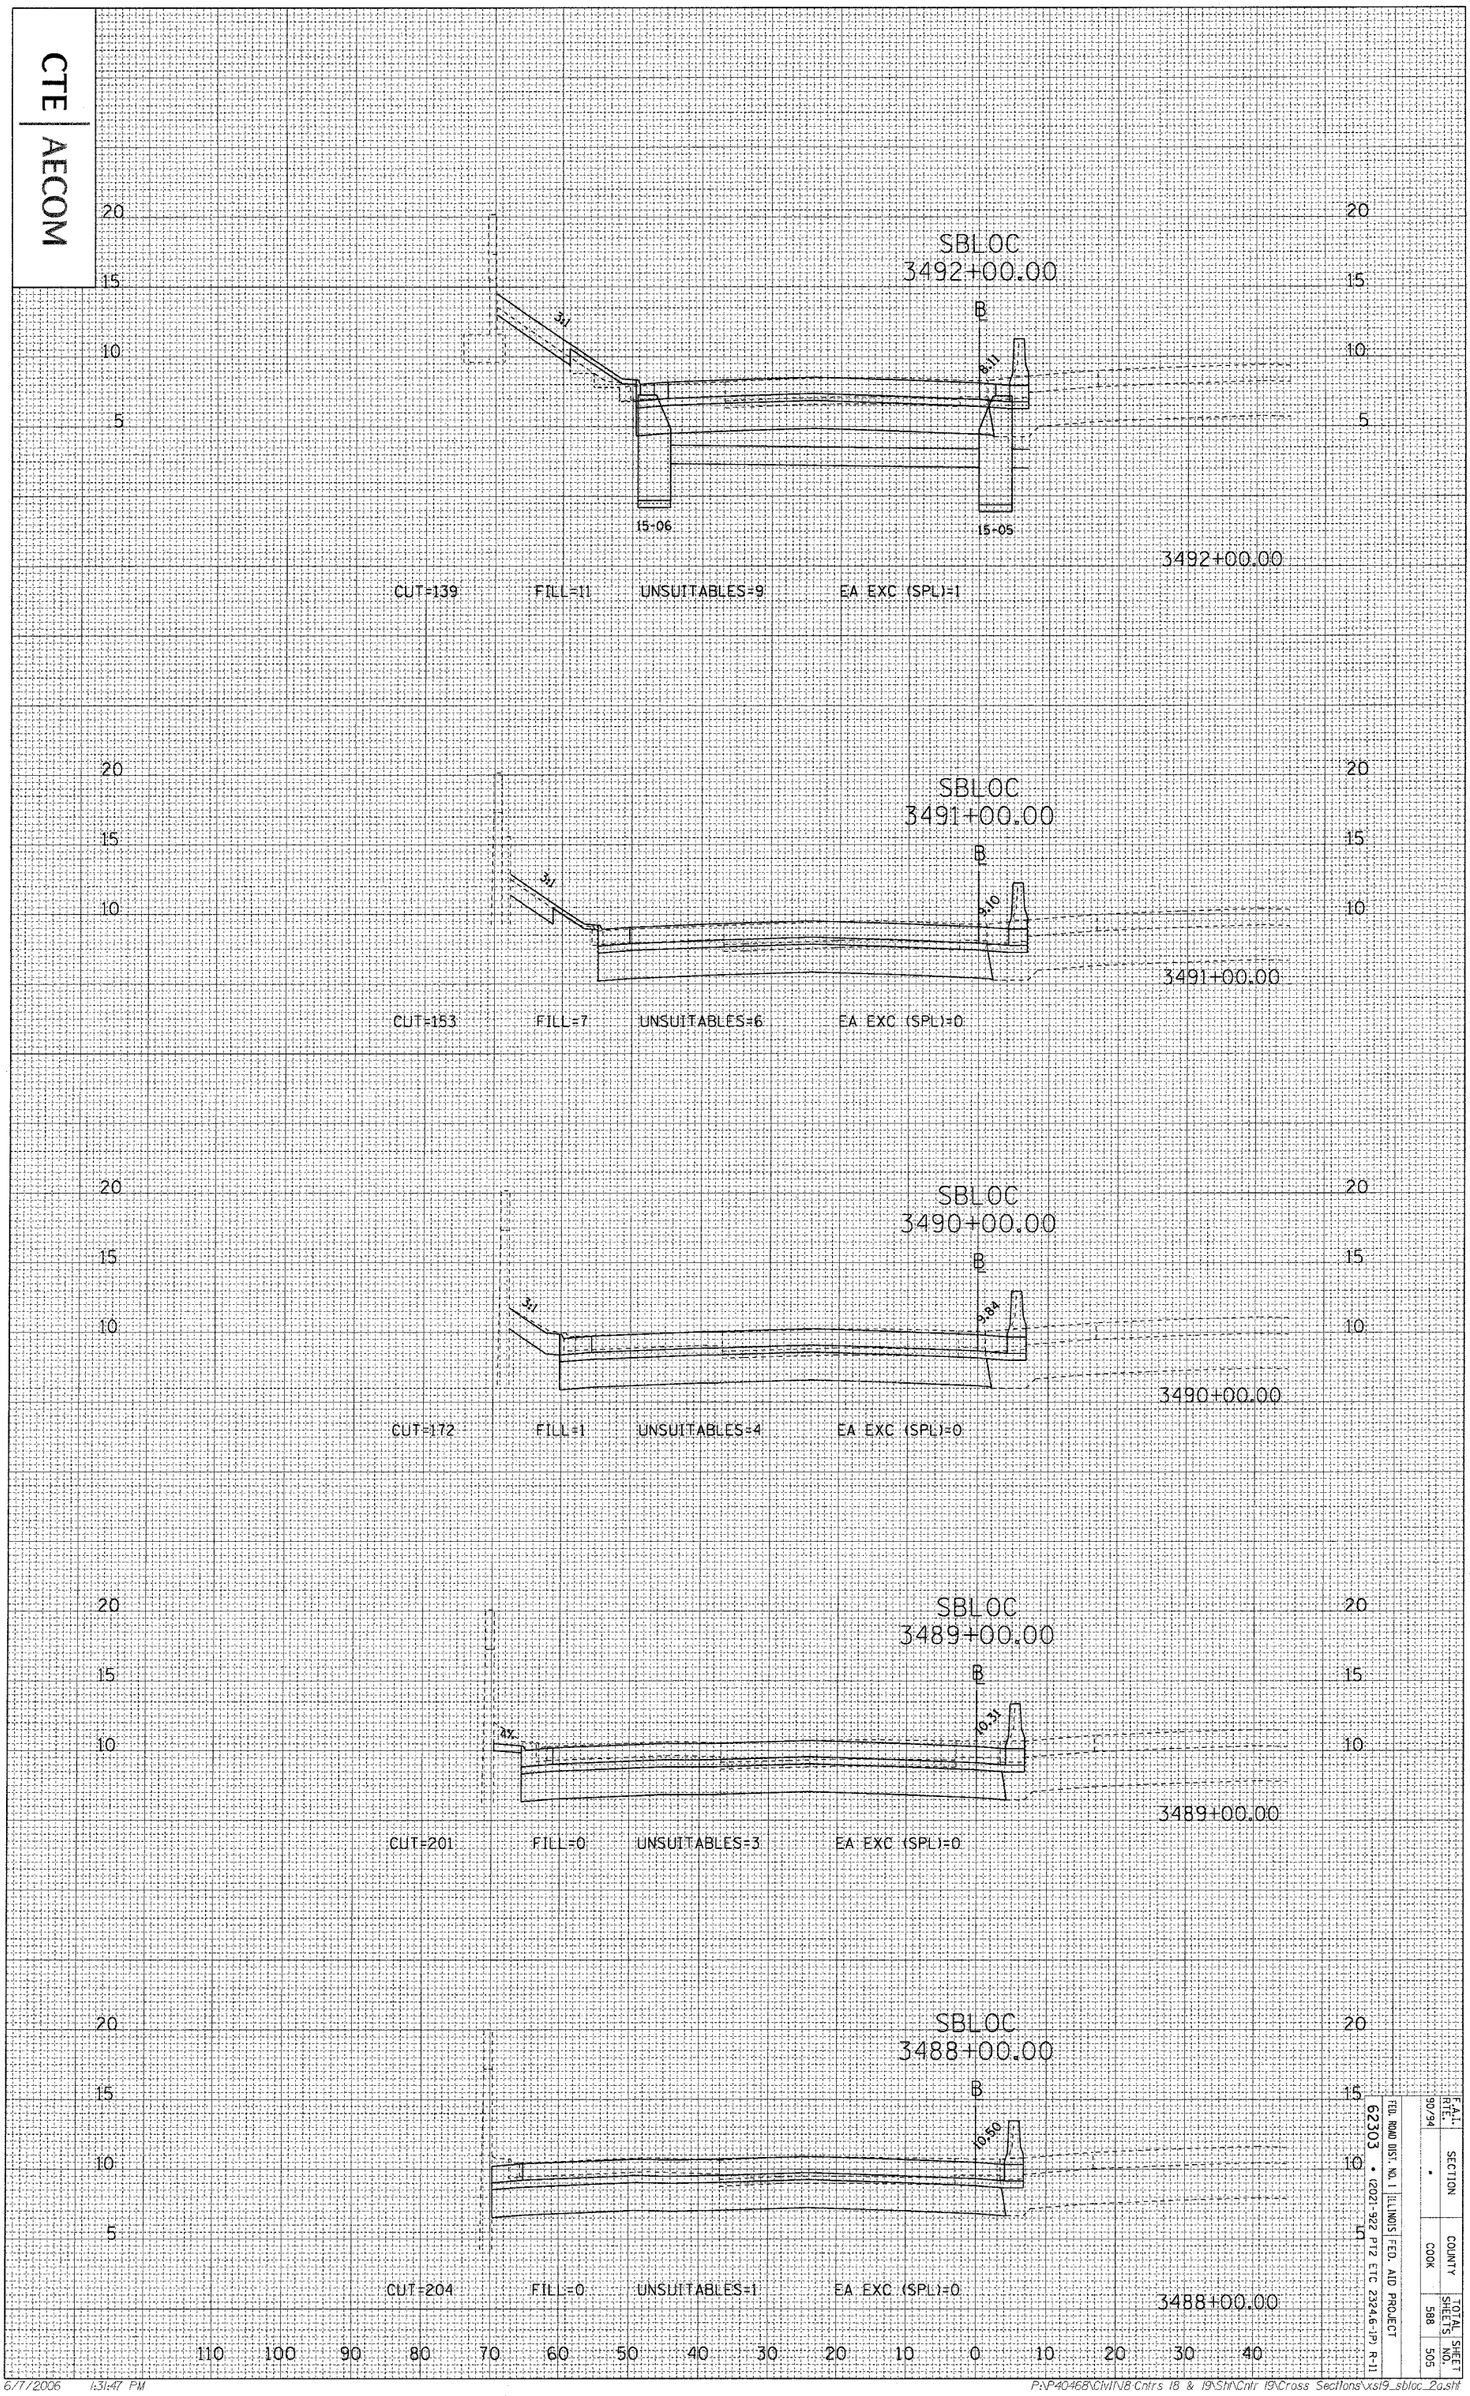

F.A.I. RTE.	SECTION	COUNTY	TOTAL SHEETS	SHEET NO.
90/94	•	COOK	588	505

FED. ROAD DIST. NO. 1 | ILLINOIS | FED. AID PROJECT

62303 • (2021-922 PT2 ETC 2324.6-IP) R-11

SB DAN RYAN LOCAL LANES - GARFIELD BLVD TO 31ST STREET

6/7/2006 1:31:47 PM

P:\P40468\Civil\18 Cntrs 18 & 19\Sht\Cntr 19\Cross Sections\xsl9_sbloc_2a.sht