F.A.I. RTE.	SECTION	COUNTY	TOTAL SHEETS	SHEET NO.
94	*	COOK		683

STA. TO STA.

FED. ROAD DIST. NO. | ILLINOIS | FED. AID PROJECT

* - PENDING I.D.O.T. PROGRAMMING

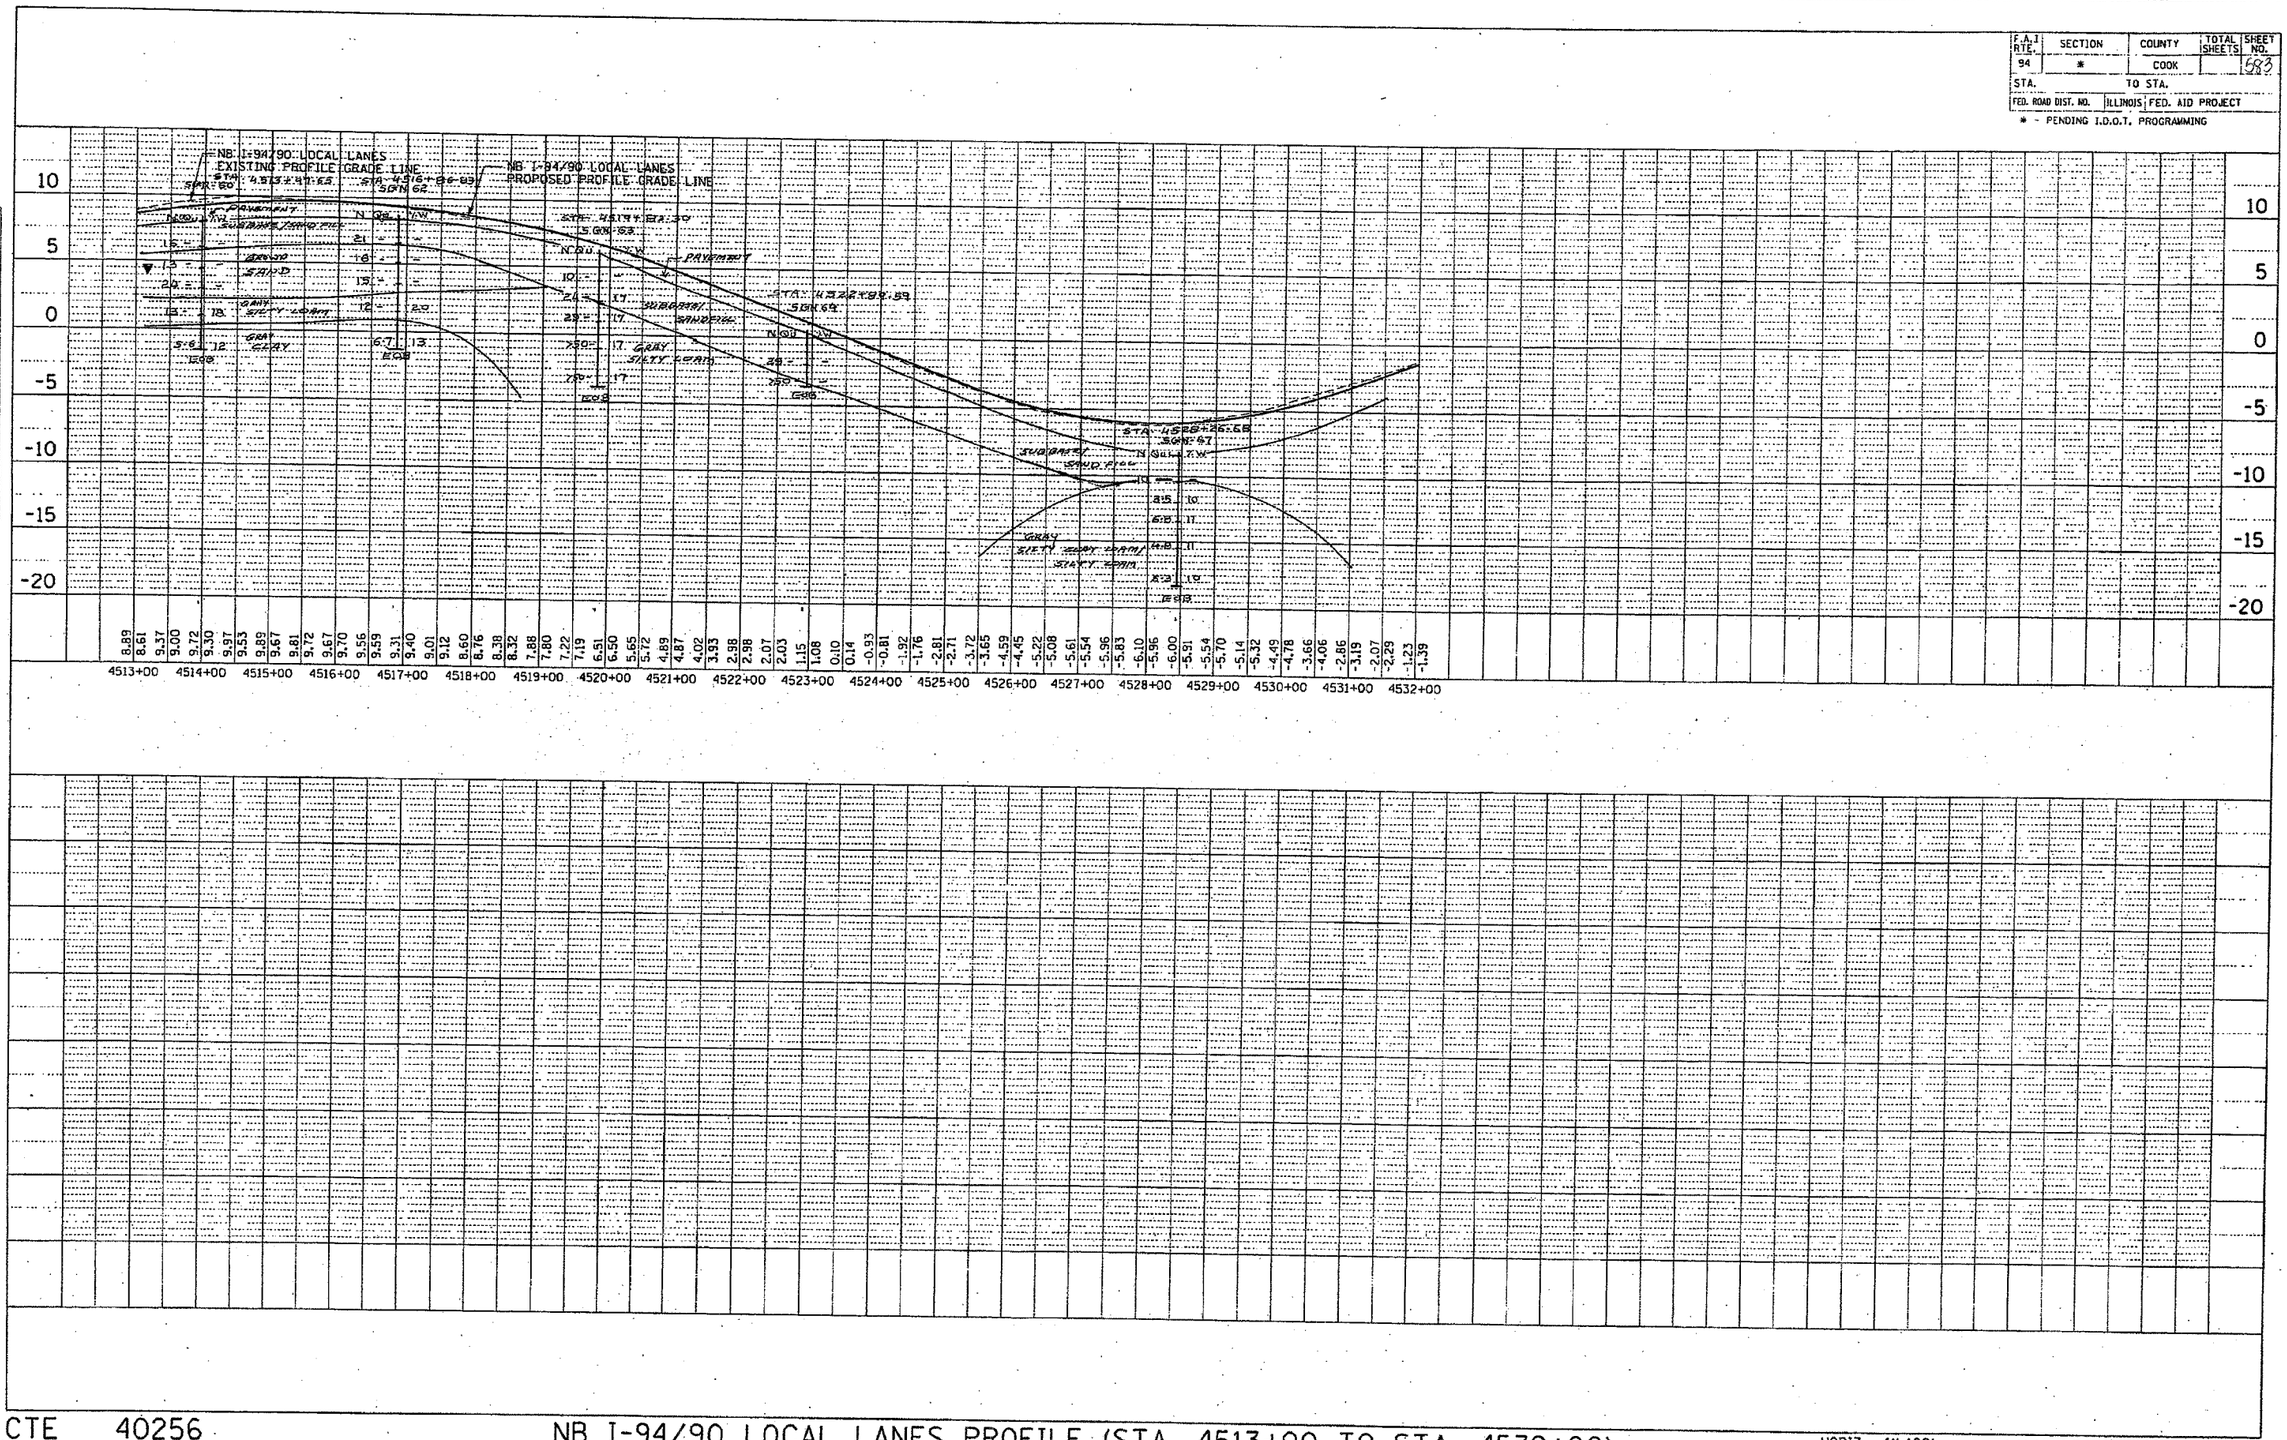

PLAN — DRAWN BY: ALIGNMENT CHECKED BY: GRADE FILE NAME: NOTE BOOK: NO.

PROFILE — DRAWN BY: ALIGNMENT CHECKED BY: GRADE CHECKED BY: NOTE BOOK: NO.: STRUCTURE NO(S).(TYPE CHKD)

m:\p40468\civil\02-dc\sht\soilprofiles\468exh07_03_03.sht
11/2/2003

CTE 40256

NB I-94/90 LOCAL LANES PROFILE (STA. 4513+00 TO STA. 4532+00)

SCALE: HORIZ. 1"=100' VERT. 1"=5'

EXHIBIT NO. 7.3.3