CONTRACT NO. 70258

F.A.S. RTE.	SECTION	COUNTY	TOTAL SHEETS	SHEET NO.
1671	•	DOUGLAS	181	31
STA. 1145+00		TO STA. 1151+00		
FED. ROAD DIST. NO.	ILLINOIS	FED. AID PROJECT		

• 144SBR-2 & 22VBR-1

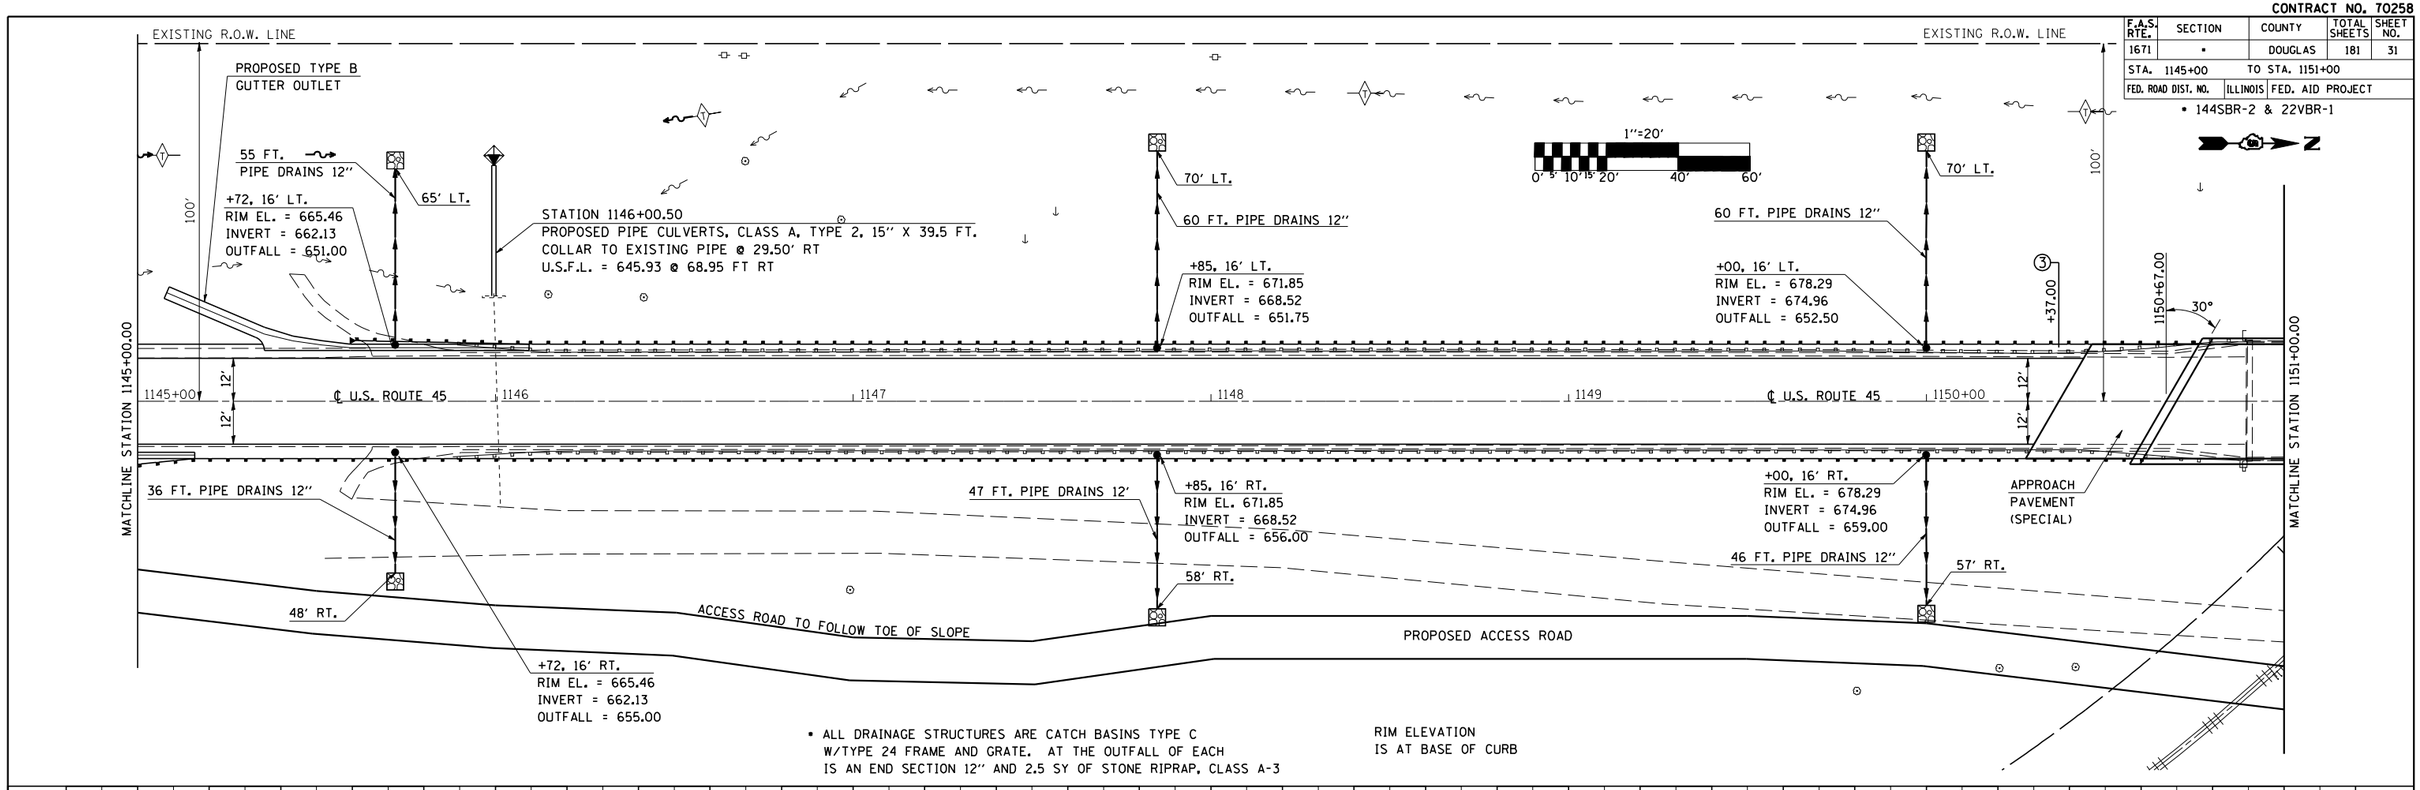

• ALL DRAINAGE STRUCTURES ARE CATCH BASINS TYPE C W/TYPE 24 FRAME AND GRATE. AT THE OUTFALL OF EACH IS AN END SECTION 12" AND 2.5 SY OF STONE RIPRAP, CLASS A-3

RIM ELEVATION IS AT BASE OF CURB

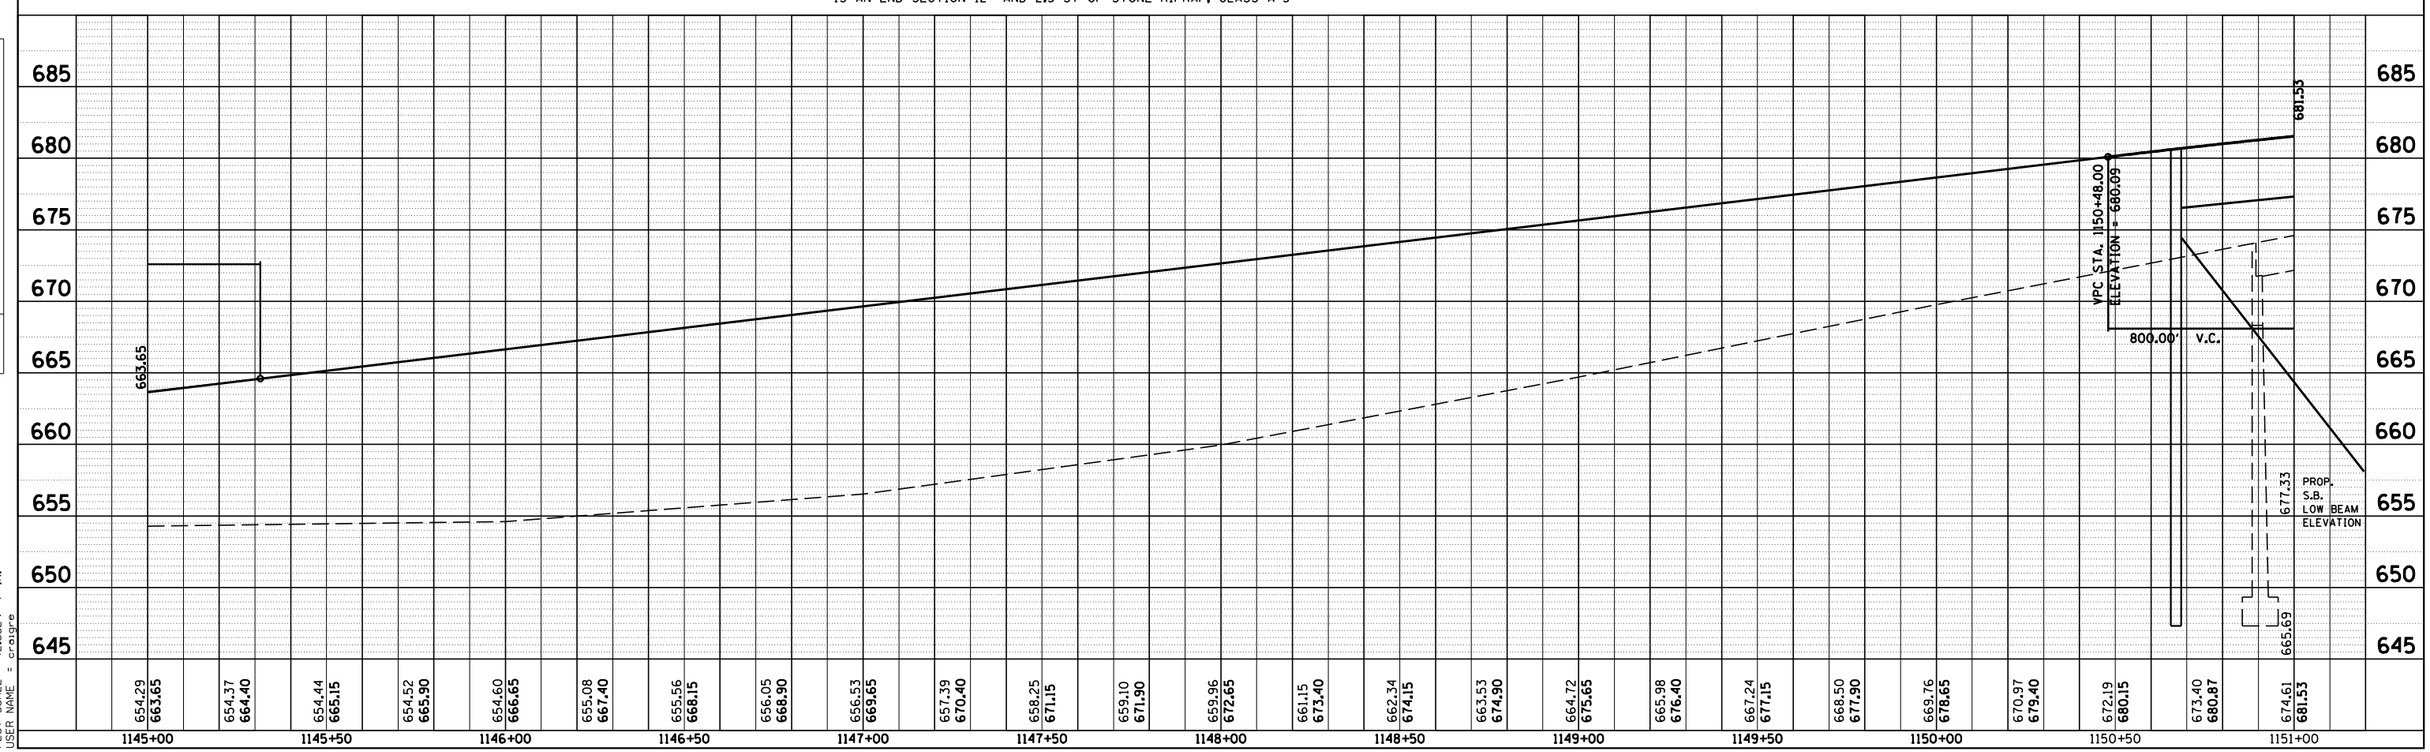

PLAN		BY	DATE
SURVEYED			
PLOTTED			
ALIGNMENT CHECKED			
RT. OF WAY CHECKED			
NOTE BOOK	CADD FILE NAME		
NO.			

PROFILE		BY	DATE
SURVEYED			
PLOTTED			
GRADES CHECKED			
STAL NOTED			
NOTE BOOK	STRUCTURE NOTATNS CHKD		
NO.			

PLOT DATE = 7/10/2006
FILE NAME = c:\projects\d505202 (v8)\pl&pr20.dgn
PLOT SCALE = 42.3529 ' / IN.
USER NAME = cr-sigre

STA 1145+00 TO STA 1151+00