CONTRACT NO. 70258

F.A.S. RTE.	SECTION	COUNTY	TOTAL SHEETS	SHEET NO.
1671	-	DOUGLAS	181	149
STA. 1135+00.00		TO STA. 1136+50.00		
FED. ROAD DIST. NO.	ILLINOIS	FED. AID PROJECT		

* 144SBR-2 & 22VBR-1

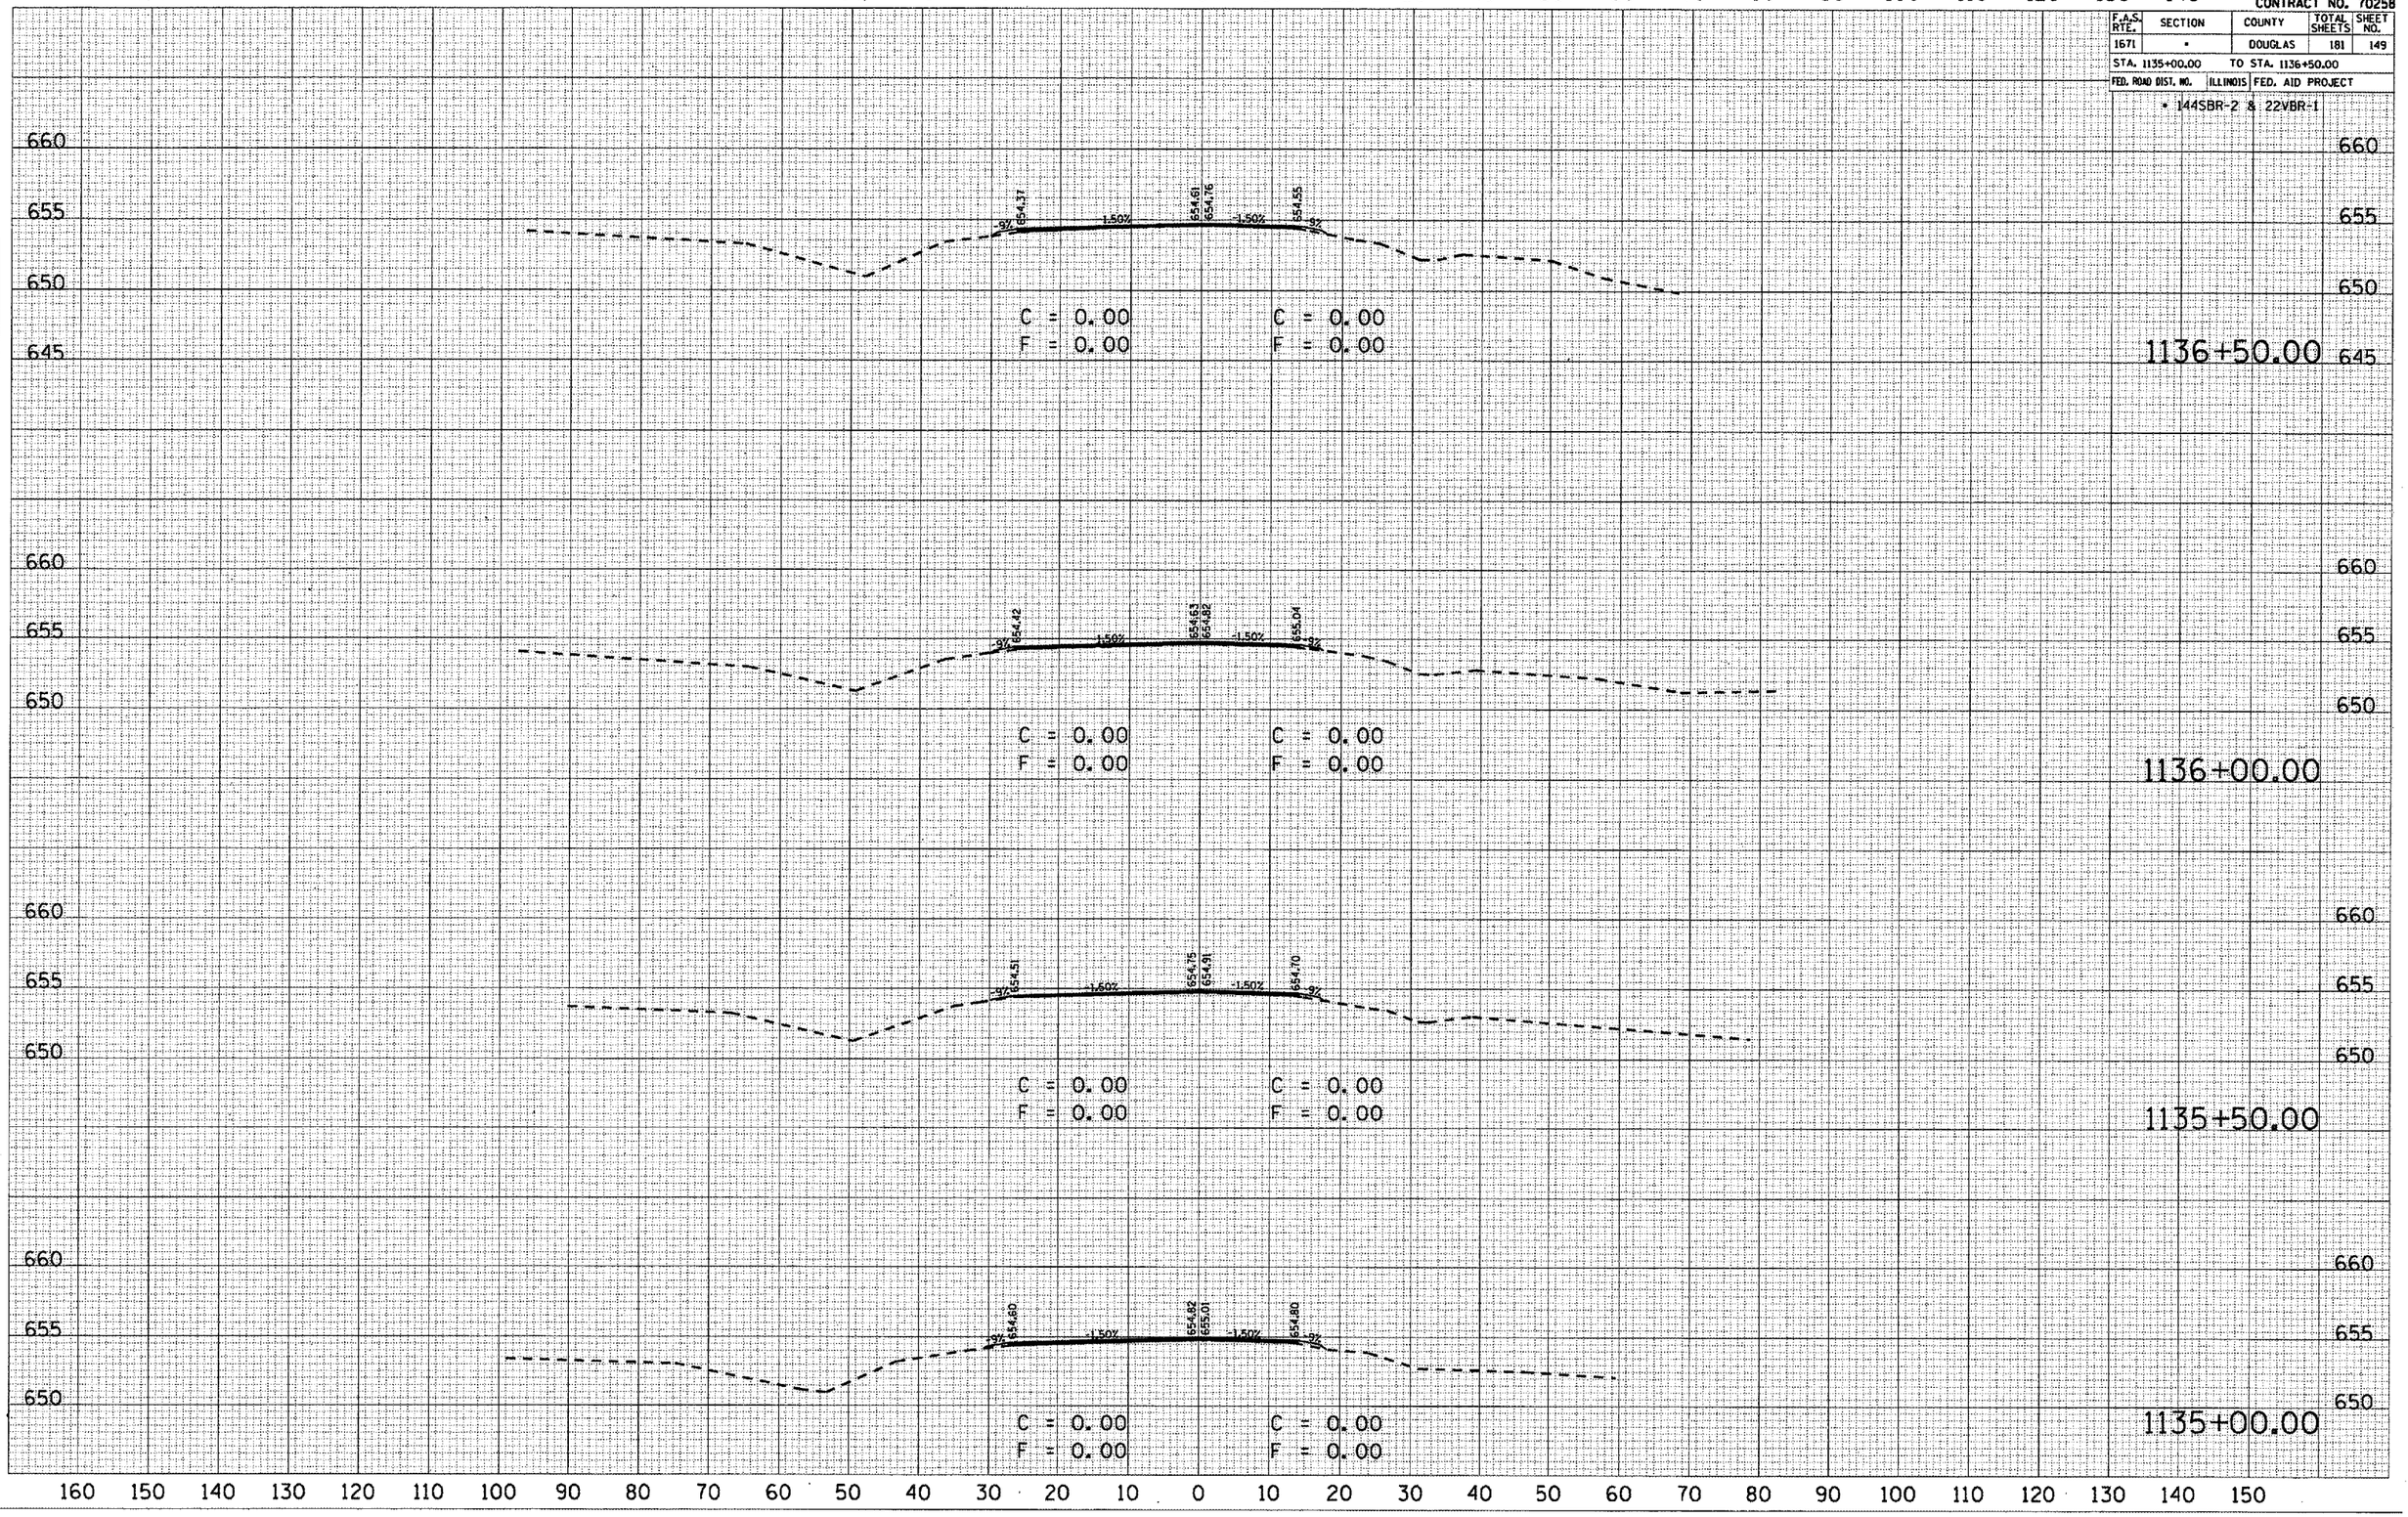

FINAL SURVEY — NOTE BOOK — NO. — BY — DATE
SURVEYED
PLOTTED
TRIANGULATE
AREAS
AREAS CHECKED

ORIGINAL SURVEY — NOTE BOOK — NO. — BY — DATE
SURVEYED
PLOTTED
TRIANGULATE
AREAS
AREAS CHECKED

PLOT DATE = 7/13/2006
FILE NAME = d:\projects\d0502202 (v8i)\sheets\pms2dgn\pk
PLOT SCALE = 21.1765 ' / IN.
USER NAME = pierson