CONTRACT NO. 70258

F.A.S. RTE.	SECTION	COUNTY	TOTAL SHEETS	SHEET NO.
1671	*	DOUGLAS	181	166

STA. 1153+00.00 TO STA. 1153+00.00

FED. ROAD DIST. NO. | ILLINOIS | FED. AID PROJECT

* 144SBR-2 & 22VBR-1

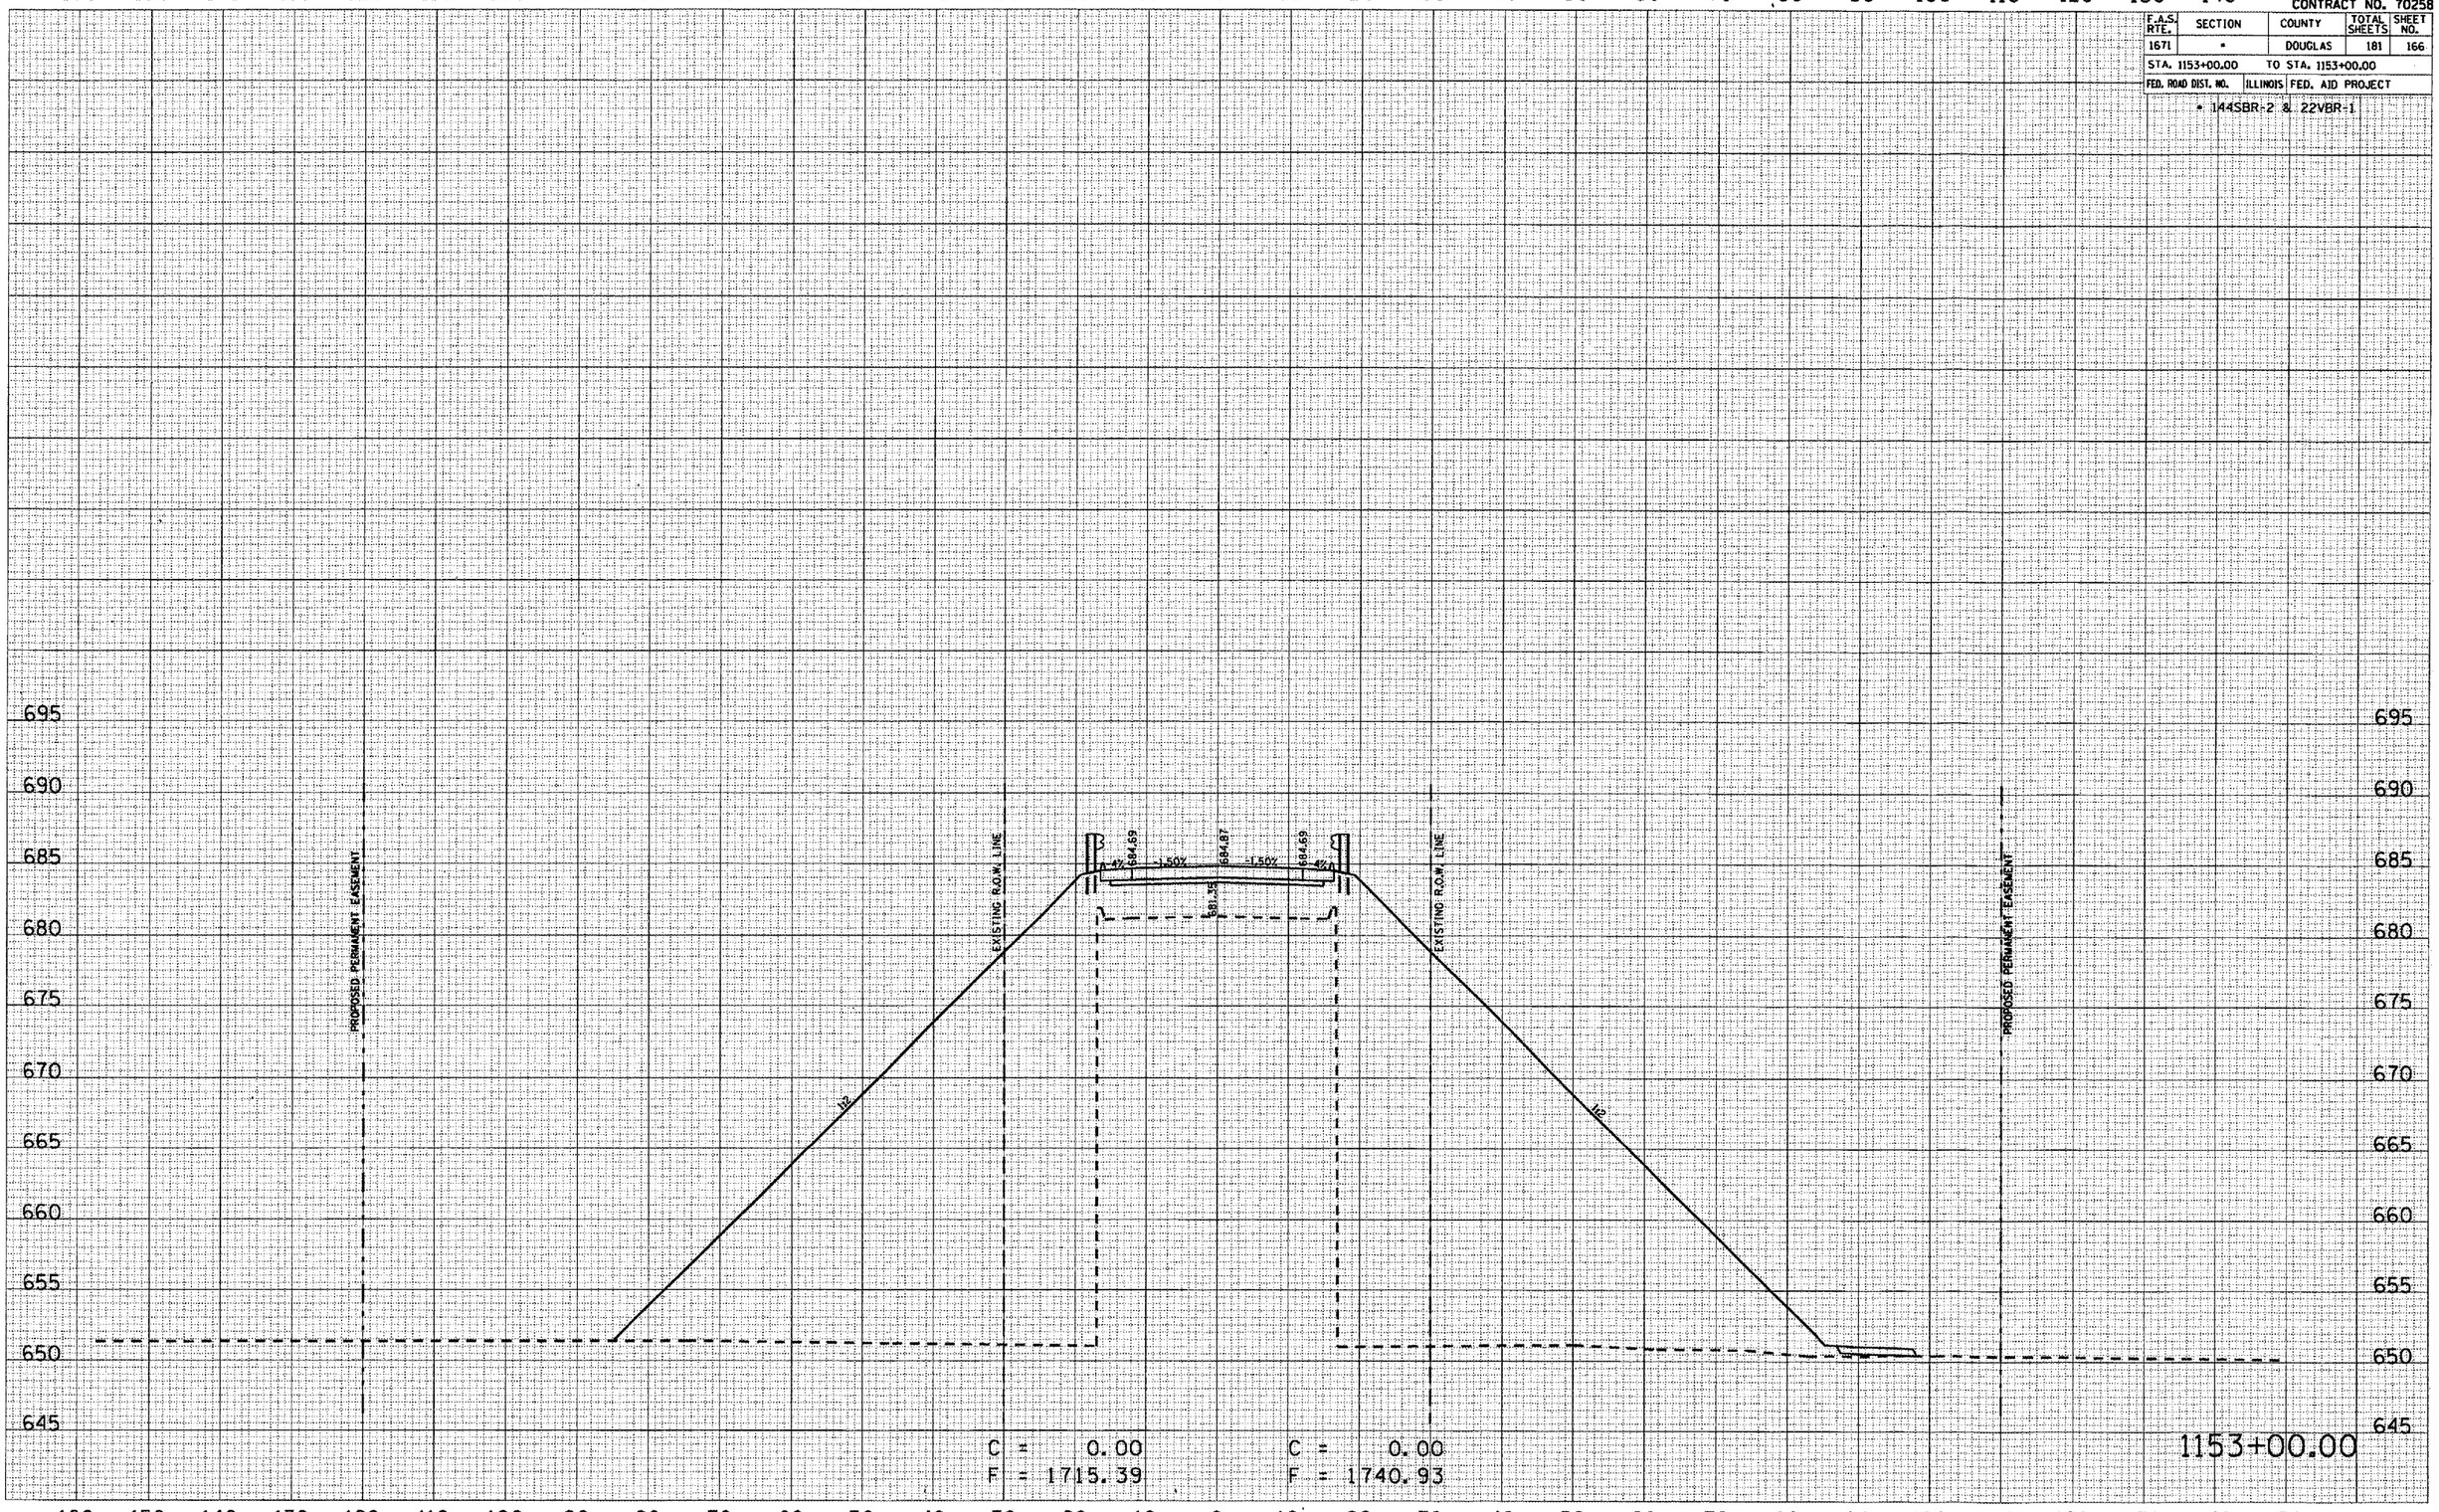

FINAL SURVEY | NOTE BOOK NO. | SURVEYED | PLOTTED | TEMPLATE | AREAS | AREAS CHECKED | BY | DATE

ORIGINAL SURVEY | NO. | SURVEYED | PLOTTED | TEMPLATE | AREAS | AREAS CHECKED | BY | DATE

PLOT DATE = 7/13/2006
FILE NAME = c:\projects\d505202 (v8)\sheets\...
PLOT SCALE = 21.1765 ' / IN.
USER NAME = pierson.br