CONTRACT NO. 70420

F.A.P. RTE.	SECTION	COUNTY	TOTAL SHEETS	SHEET NO.
322	47BR-2	VERMILION	68	65
STA. 2524+41.80		TO STA. 2524+41.80		
FED. ROAD DIST. NO.	ILLINOIS	FED. AID PROJECT		

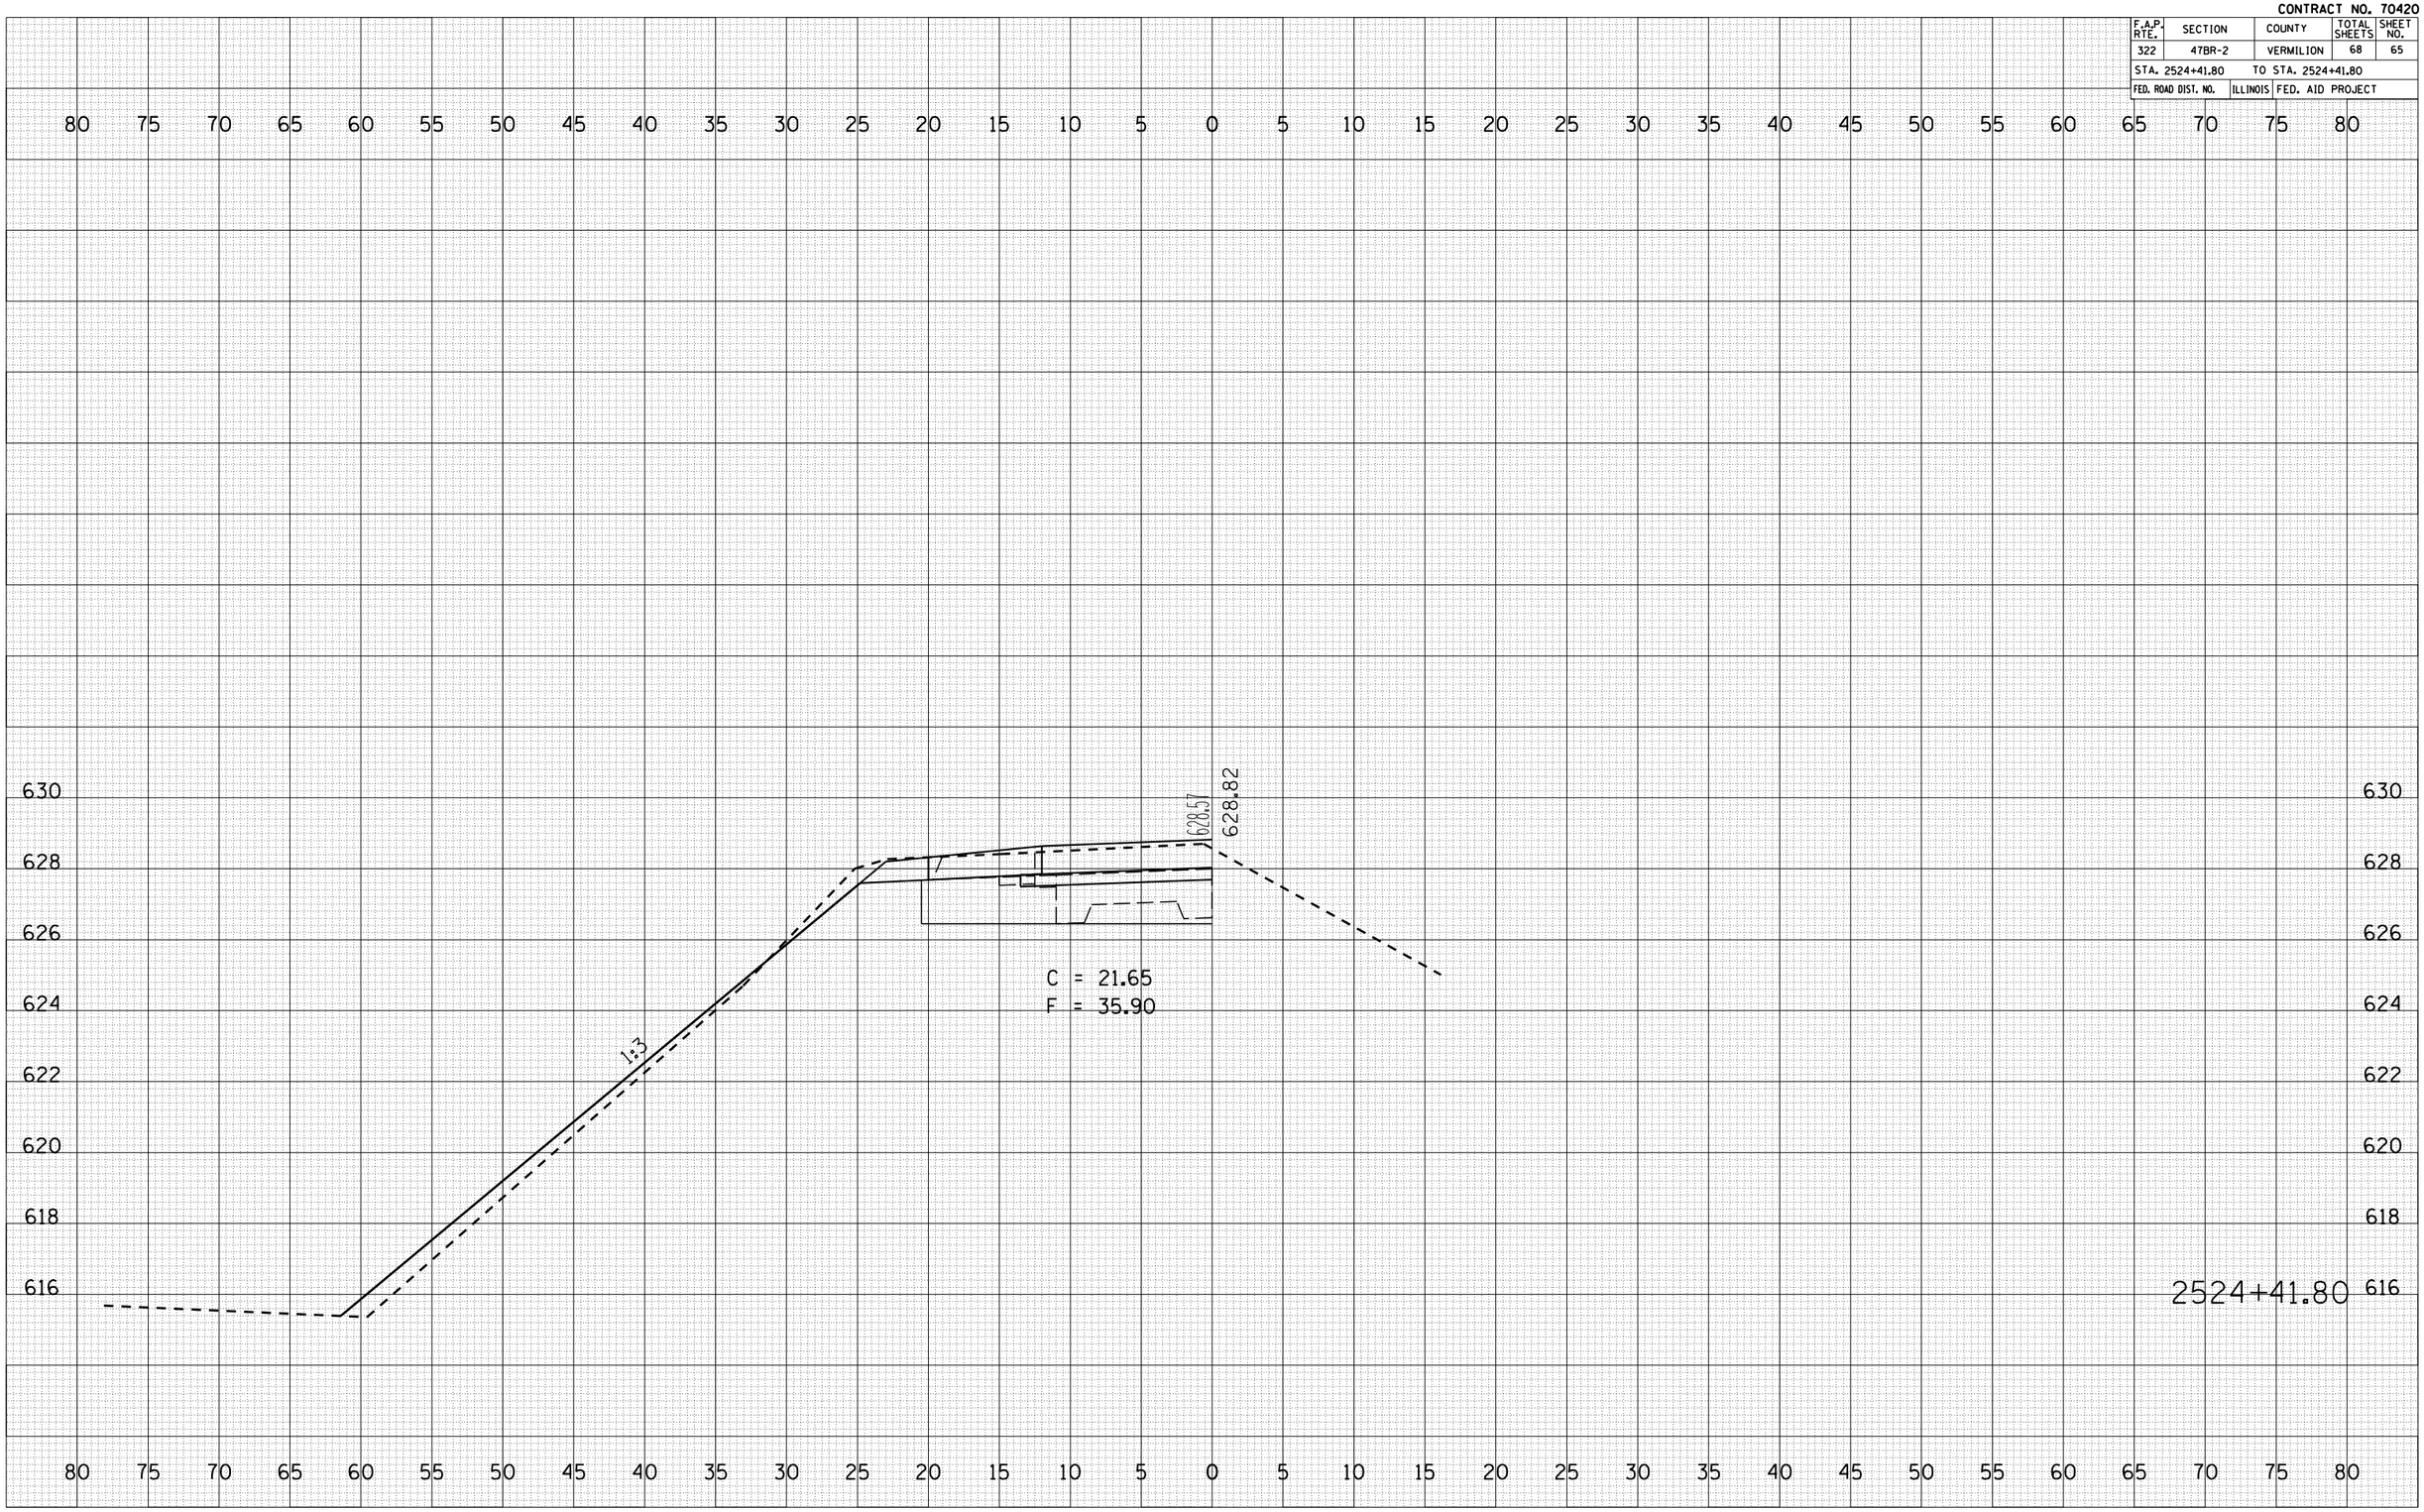

FINAL SURVEY		BY	DATE
NOTE BOOK NO.	SURVEYED		
	PLOTTED		
	TRANSFERRED		
	AREAS		
	AREAS CHECKED		

ORIGINAL SURVEY		BY	DATE
	SURVEYED		
	PLOTTED		
	TRANSFERRED		
	AREAS		
	AREAS CHECKED		

PLOT DATE = 6/30/2006
FILE NAME = c:\projects\d560804 (-8)\ill_rte_322\sheets\d560804_sht_plan_01.dgn
PLOT SCALE = 10.5882 ' / IN.
USER NAME = nelsonrm