CONTRACT NO. 76946

F.A.P. RTE.	SECTION	COUNTY	TOTAL SHEETS	SHEET NO.
817	8BR-2	WASHINGTON	52	19
STA. 22+20	TO STA. 28+20			
FED. ROAD DIST. NO.	ILLINOIS	FED. AID PROJECT		

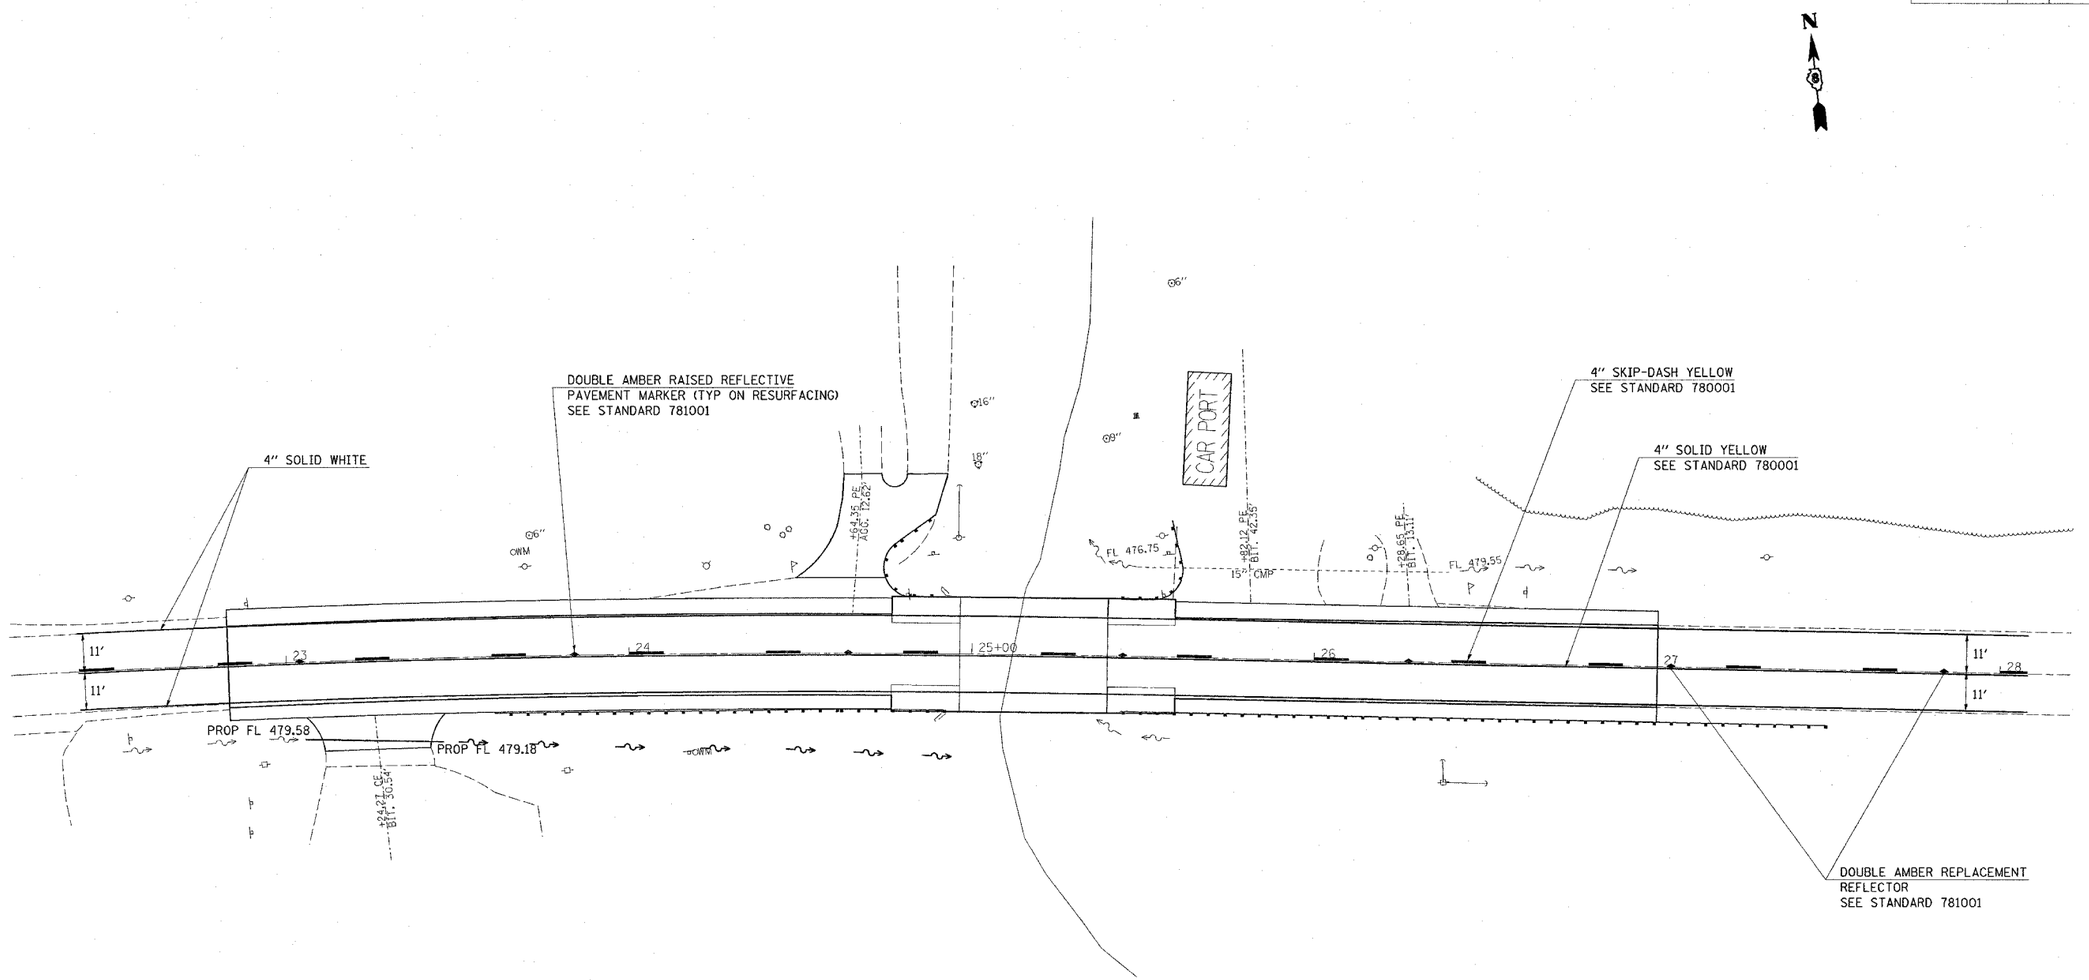

20' 0 20' 40'
SCALE: 1" = 20'

REVISIONS	
NAME	DATE

ILLINOIS DEPARTMENT OF TRANSPORTATION

PAVEMENT MARKING SHEET

FAP ROUTE 817
SECTION 8BR-2
WASHINGTON COUNTY
SN 095-0010

PLOT DATE = #DATE#
FILE NAME = #FILE#
PLOT SCALE = #SCALE#
REFERENCE = #REF#