ROUTE	SECTION	COUNTY	TOTAL SHEETS	SHEET NO.
*	**	***	52	22
STA.		TO STA.		
FED. ROAD DIST. NO. _	ILLINOIS	FED. AID PROJECT		

* FAI 55/70 CONTRACT# 76973
** DIST 8 ITS 2006-2
*** MADISON & ST. CLAIR & CITY OF ST. LOUIS, MO

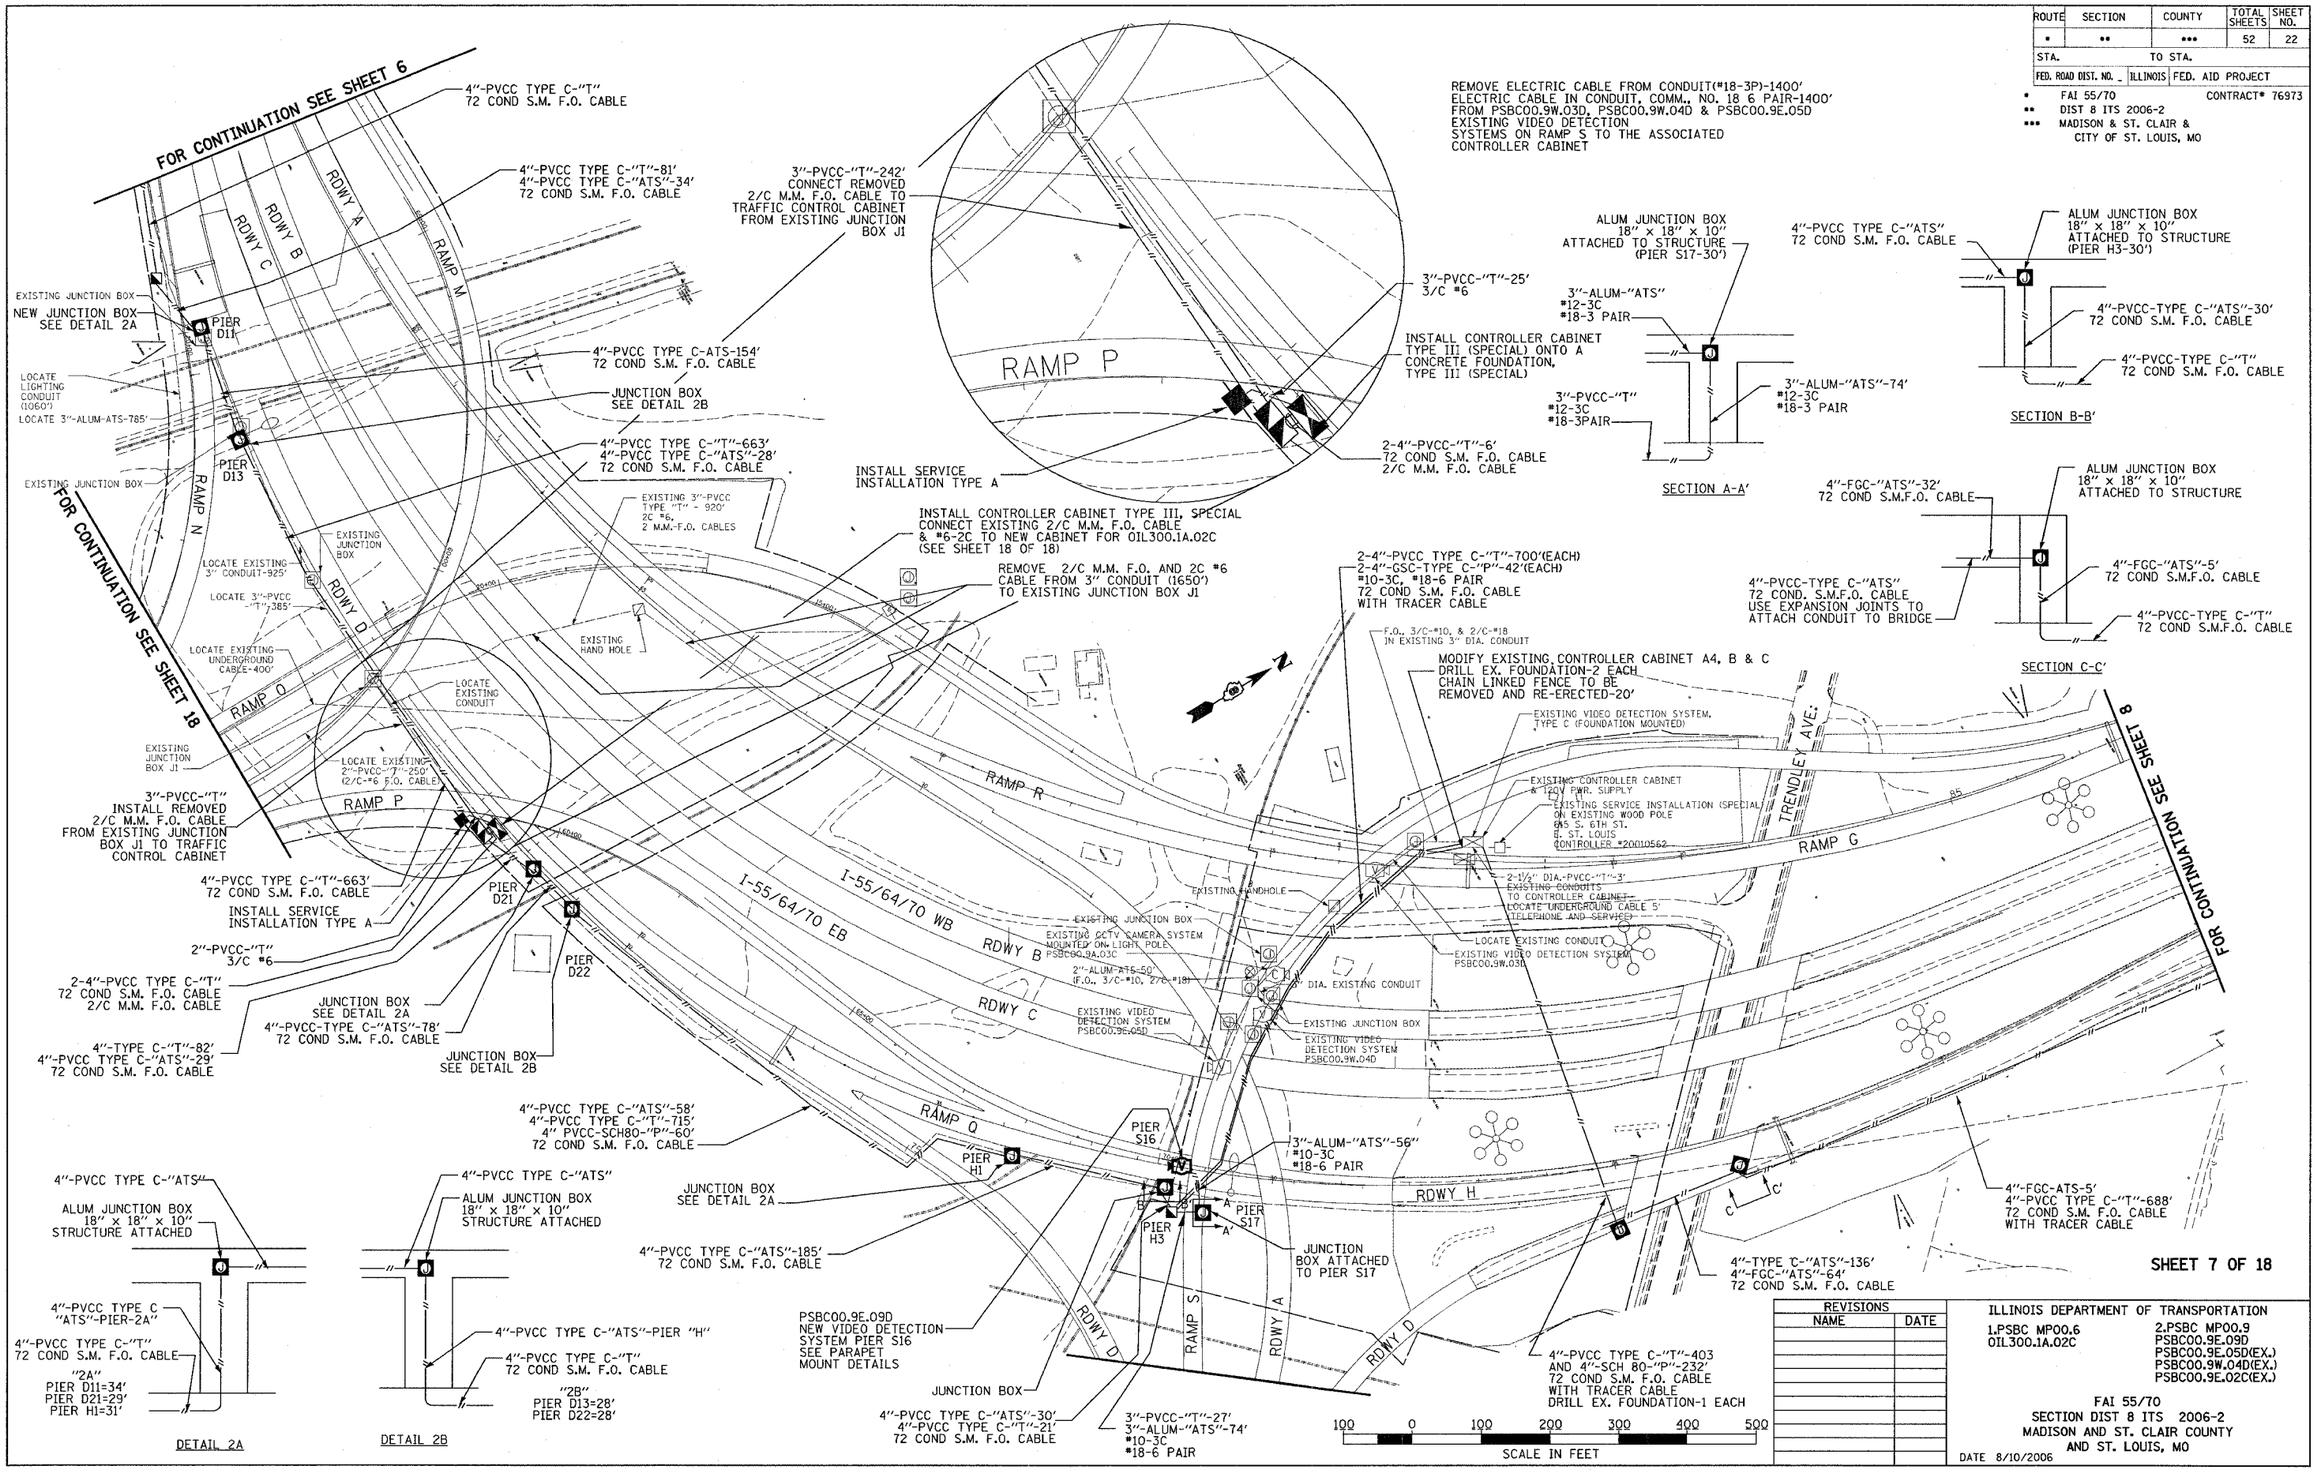

SHEET 7 OF 18

REVISIONS	
NAME	DATE

ILLINOIS DEPARTMENT OF TRANSPORTATION

1.PSBC MP00.6
OIL300.1A.02C

2.PSBC MP00.9
PSBC00.9E.09D
PSBC00.9E.05D(EX.)
PSBC00.9W.04D(EX.)
PSBC00.9E.02C(EX.)

FAI 55/70
SECTION DIST 8 ITS 2006-2
MADISON AND ST. CLAIR COUNTY
AND ST. LOUIS, MO

DATE 8/10/2006

PLOT DATE = 8/10/2006
FILE NAME = c:\projects\edil685\electrical\tsplit685a.dgn
PLOT SCALE = 100.0042 ' / IN.
REFERENCE = REF