ROUTE	SECTION	COUNTY	TOTAL SHEETS	SHEET NO.
*	**	***	52	44
STA.	TO STA.			
FED. ROAD DIST. NO. _	ILLINOIS	FED. AID PROJECT		

* FAI 55/70 CONTRACT# 76973
** DIST 8 ITS 2006-2
*** MADISON & ST. CLAIR & CITY OF ST. LOUIS, MO

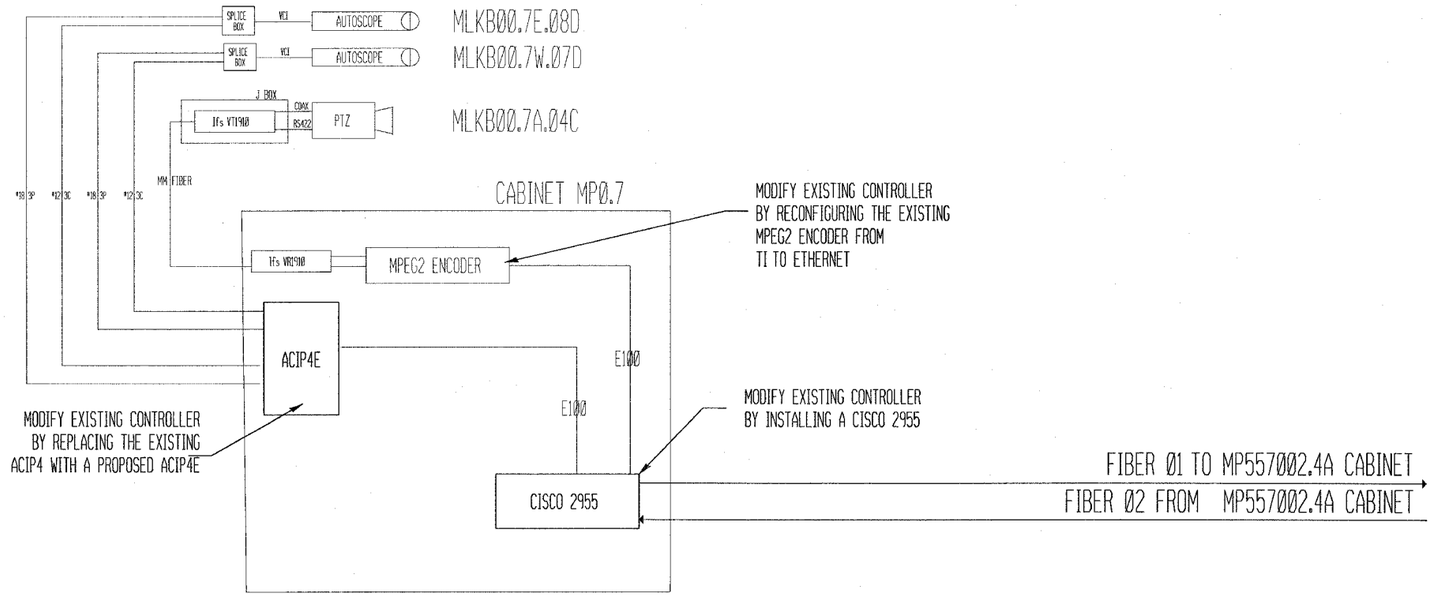

MLKB MP0.7

COMMUNICATION SHEET 10 OF 10

REVISIONS NAME	DATE

ILLINOIS DEPARTMENT OF TRANSPORTATION

1.MLKB CABINET MP0.7(EX.)
MLKB00.7E.07D(EX.)
MLKB00.7W.07D(EX.)
MLKB00.7A.04C(EX.)

FAI 55/70
SECTION DIST 8 ITS 2006-2
MADISON AND ST. CLAIR COUNTY
AND ST. LOUIS, MO

SCALE: DRAWN BY MAM

DATE 5/23/2006 CHECKED BY CAF

PLOT DATE = 5/23/2006
FILE NAME = c:\projects\edi1685\wlacrucal\tsplnt1685a.dgn
PLOT SCALE = 100.000 '/ IN.
REFERENCE = REF