FAU	SECTION	COUNTY	TOTAL SHEETS	SHEET NO.
2647	99-00142-07-WR	LAKE	256	30
CONTRACT NO: 83815				
FED. ROAD DIST. NO. 1	ILLINOIS	FED. AID PROJECT		

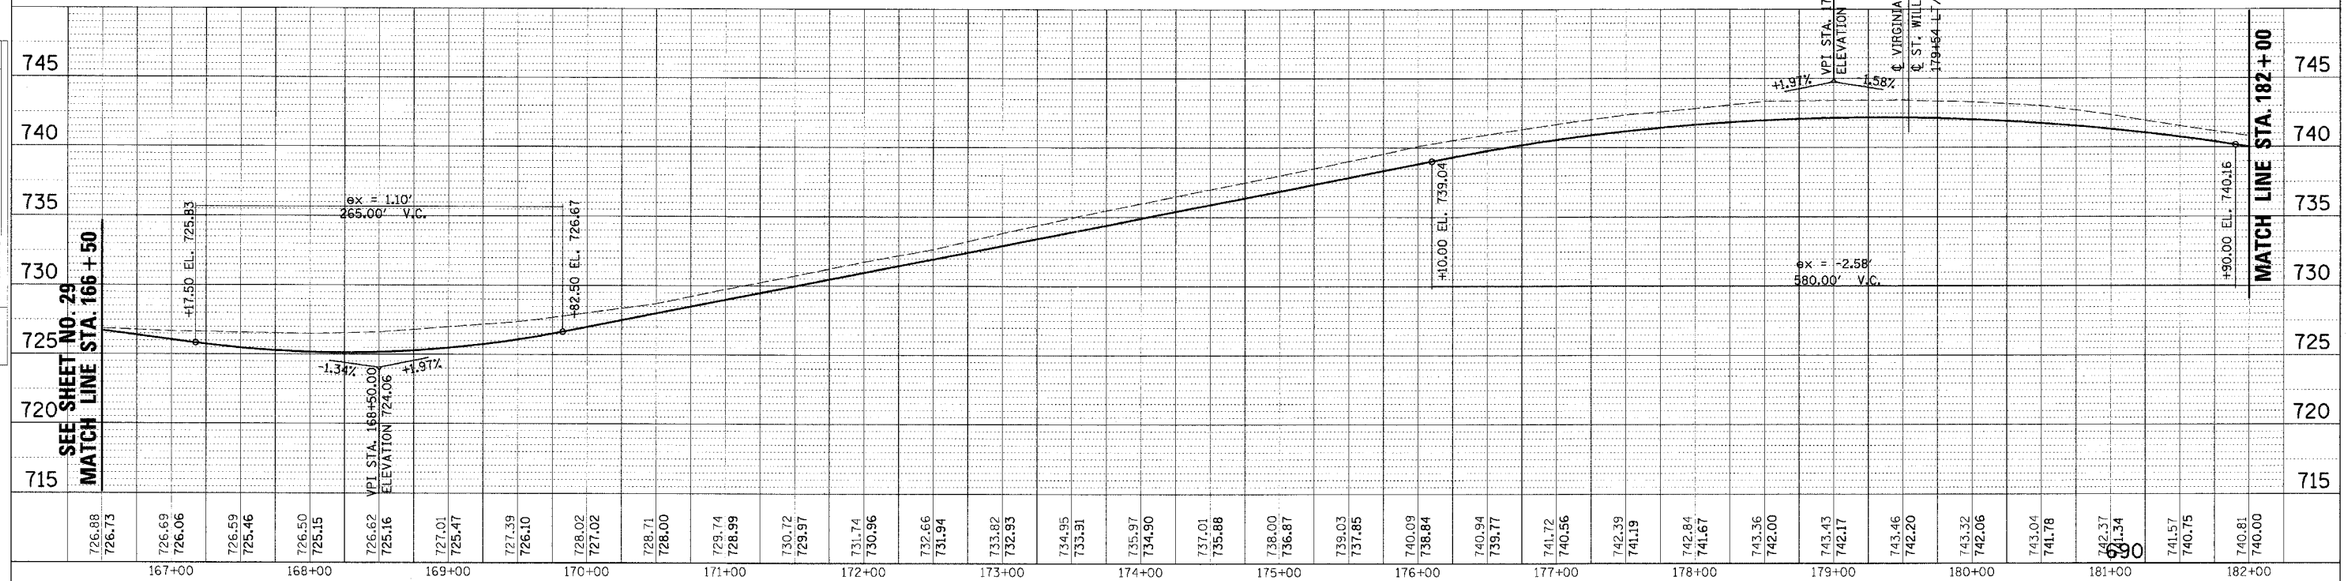

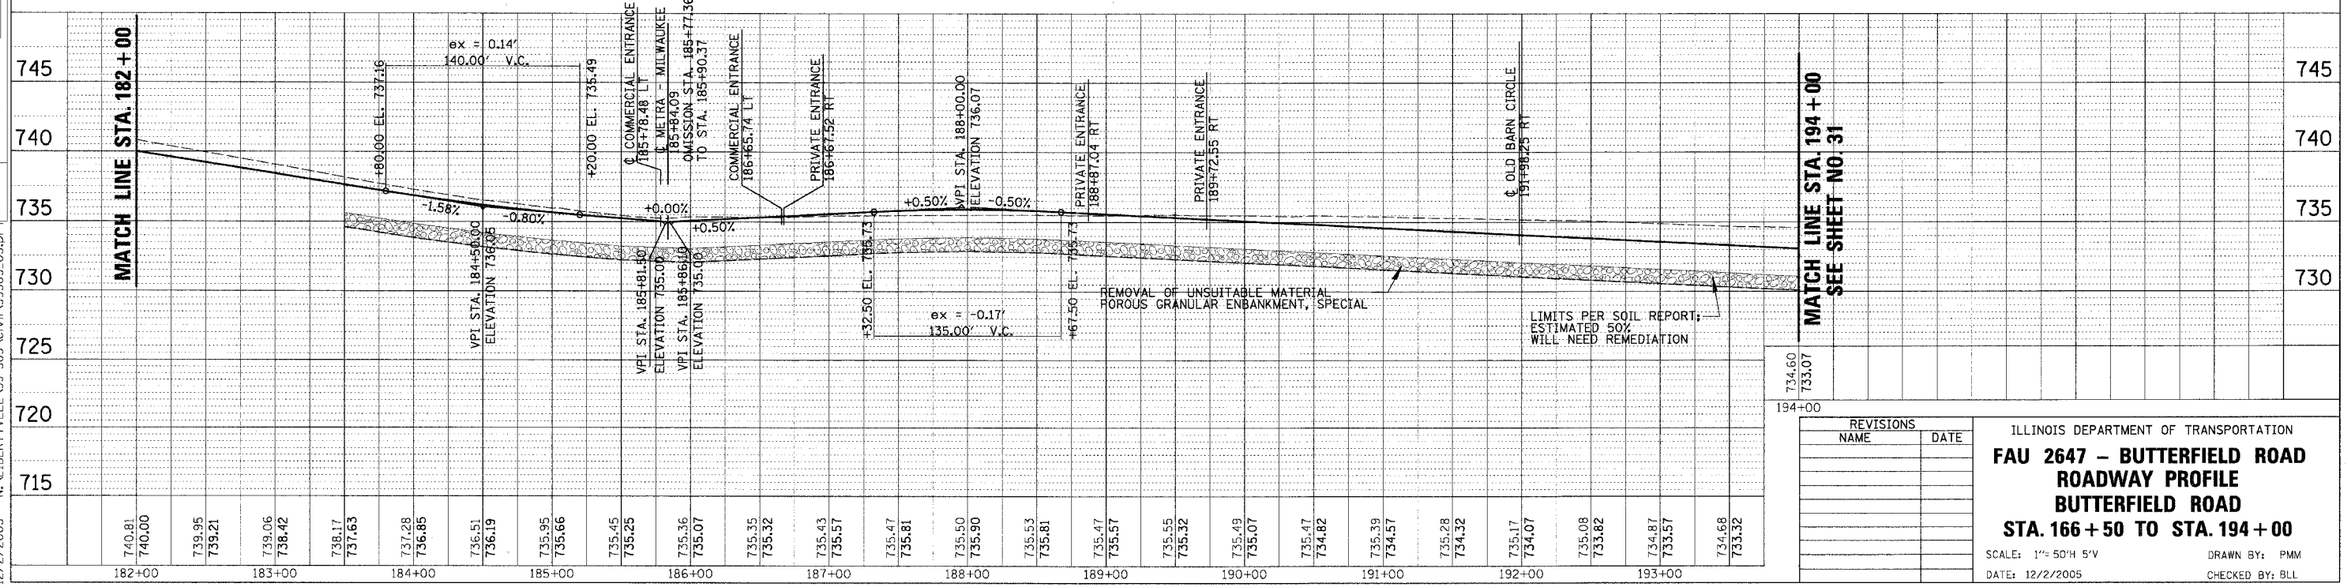

REVISIONS	
NAME	DATE

ILLINOIS DEPARTMENT OF TRANSPORTATION

FAU 2647 – BUTTERFIELD ROAD
ROADWAY PROFILE
BUTTERFIELD ROAD
STA. 166+50 TO STA. 194+00

SCALE: 1"= 50'H 5'V — DRAWN BY: PMM

DATE: 12/2/2005 — CHECKED BY: BLL

PLAN — SURVEYED / PLOTTED / CHECKED / FIELD BK. NO. / NOTE BOOK / PRT. OF MAP CHECKED / CADD FILE NAME / DATE

PROFILE — SURVEYED / PLOTTED / CHECKED / FIELD BK. NO. / NOTE BOOK / SEC. NOTED / STRUCTURE NOTATNS CHKD / DATE

N:\LIBERTYVLLE\99-389\Civil\99389.TBL
N:\LIBERTYVLLE\99-389\Civil\99389_03.prf
1:50
12/2/2005