FAU	SECTION	COUNTY	TOTAL SHEETS	SHEET NO.
2647	99-00142-07-WR	LAKE	256	33
CONTRACT NO: 83815				
FED. ROAD DIST. NO. 1	ILLINOIS FED. AID PROJECT			

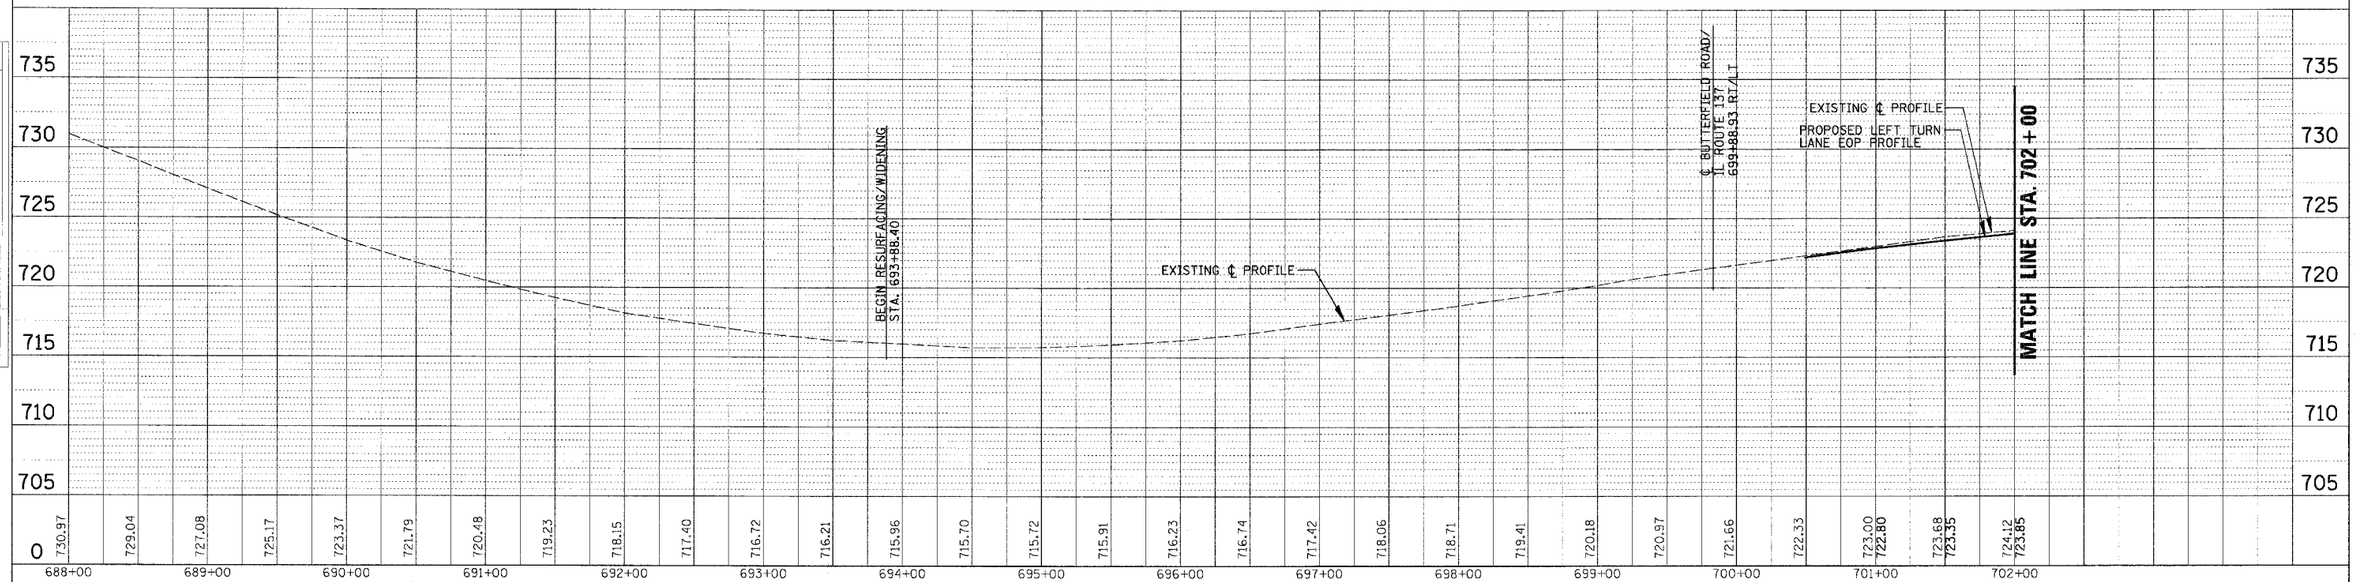

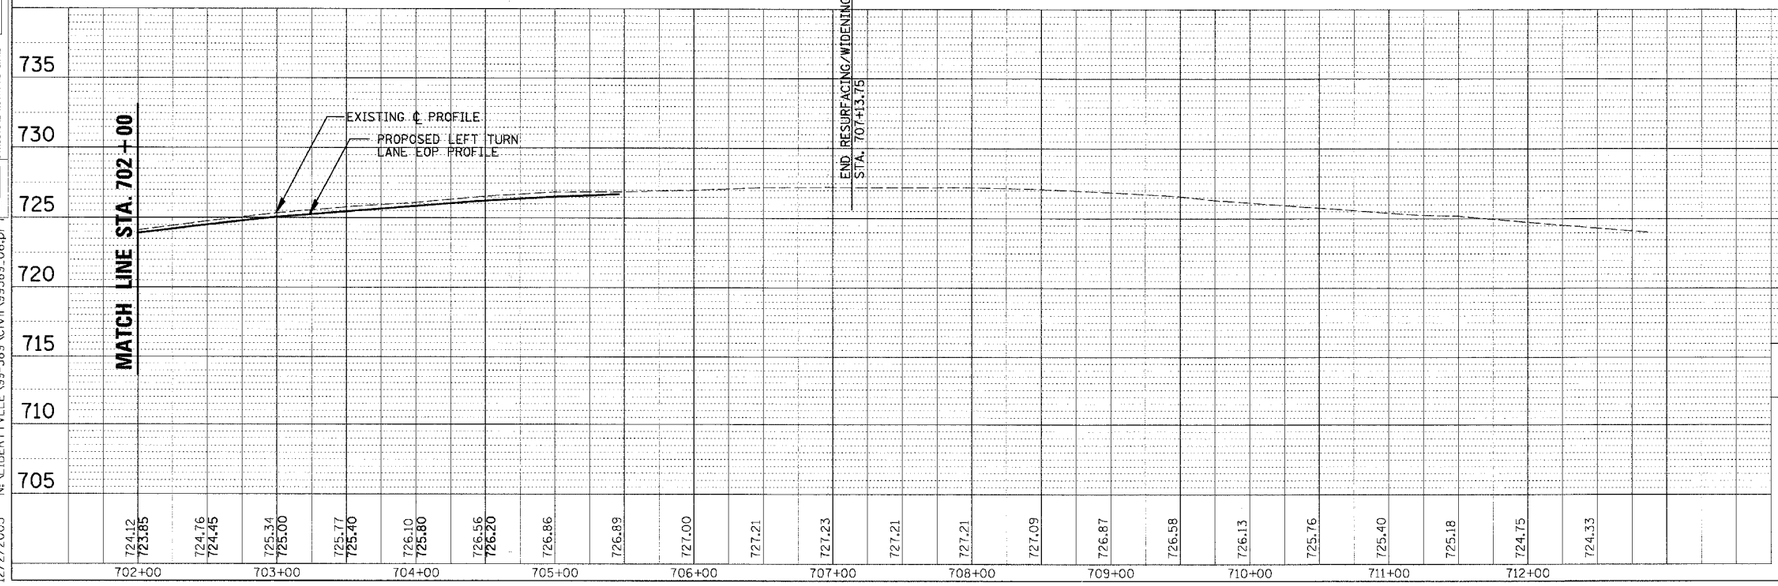

REVISIONS	
NAME	DATE

ILLINOIS DEPARTMENT OF TRANSPORTATION

FAU 2647 – BUTTERFIELD ROAD ROADWAY PROFILE ILLINOIS ROUTE 137 STA. 693+88.40 TO 707+13.74

SCALE: 1"= 50'H 5'V — DRAWN BY: PMM

DATE: 12/2/2005 — CHECKED BY: BLL

N:\LIBERTYVLLE\99-389\Civil\99389.TBL
N:\LIBERTYVLLE\99-389\Civil\99389_06.prf
1:50
12/2/2005