FAU	SECTION	COUNTY	TOTAL SHEETS	SHEET NO.
2647	99-00142-07-WR	LAKE	256	82
CONTRACT NO: 83815				
FED. ROAD DIST. NO. 1	ILLINOIS	FED. AID PROJECT		

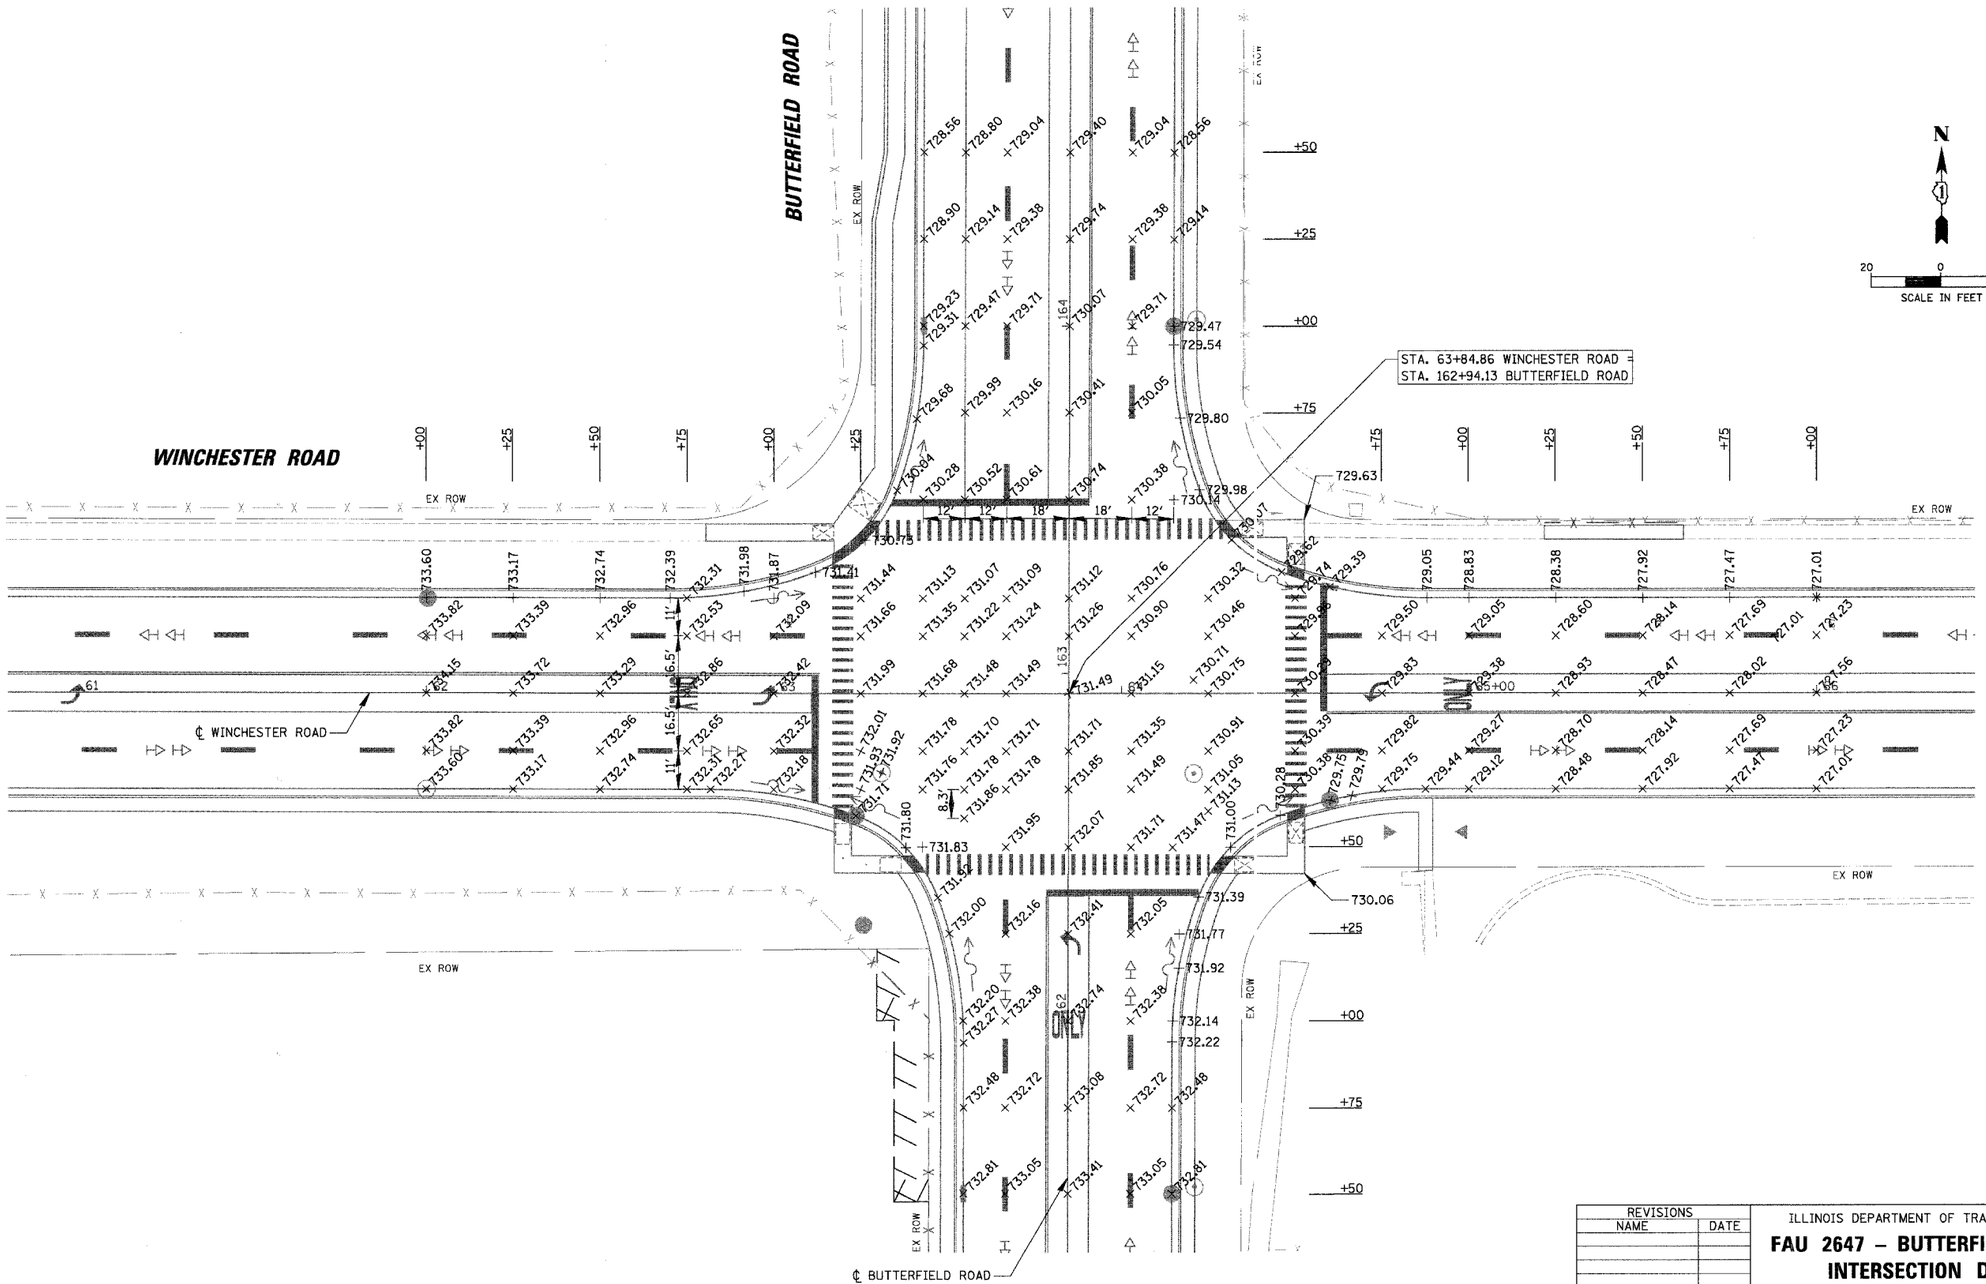

REVISIONS NAME	DATE

ILLINOIS DEPARTMENT OF TRANSPORTATION

FAU 2647 – BUTTERFIELD ROAD INTERSECTION DETAIL BUTTERFIELD ROAD AT WINCHESTER ROAD

SCALE: 1:20 DRAWN BY: PMM

DATE: 12/2/2005 CHECKED BY: BLL

1:20
12/2/2005
N:\LIBERTYVILLE\99-389\Civil\99389.TBL
N:\LIBERTYVILLE\99-389\Civil\99389_02.INT