ORIGINAL SURVEY		BY	DATE
	SURVEYED		
	PLOTTED		
NOTE BOOK	TEMPLATE		
	AREAS		
NO.	AREAS CHECKED		

CHRISTOPHER B. BURKE ENGINEERING LTD.
9575 West Higgins Road, Suite 600
Rosemont, Illinois 60018
(847) 823-0500

FINAL SURVEY		BY	DATE
	SURVEYED		
	PLOTTED		
NOTE BOOK	TEMPLATE		
	AREAS		
NO.	AREAS CHECKED		

THE LOCATIONS OF UNDERGROUND UTILITIES AS SHOWN ON THESE PLANS ARE BASED ON INFORMATION SUPPLIED BY THE RESPECTIVE UTILITY COMPANIES. THE CONTRACTOR SHALL NOTIFY ALL UTILITY COMPANIES AT LEAST 72 HOURS BEFORE BEGINNING CONSTRUCTION. CALL J.U.L.I.E. 1-800-892-0123

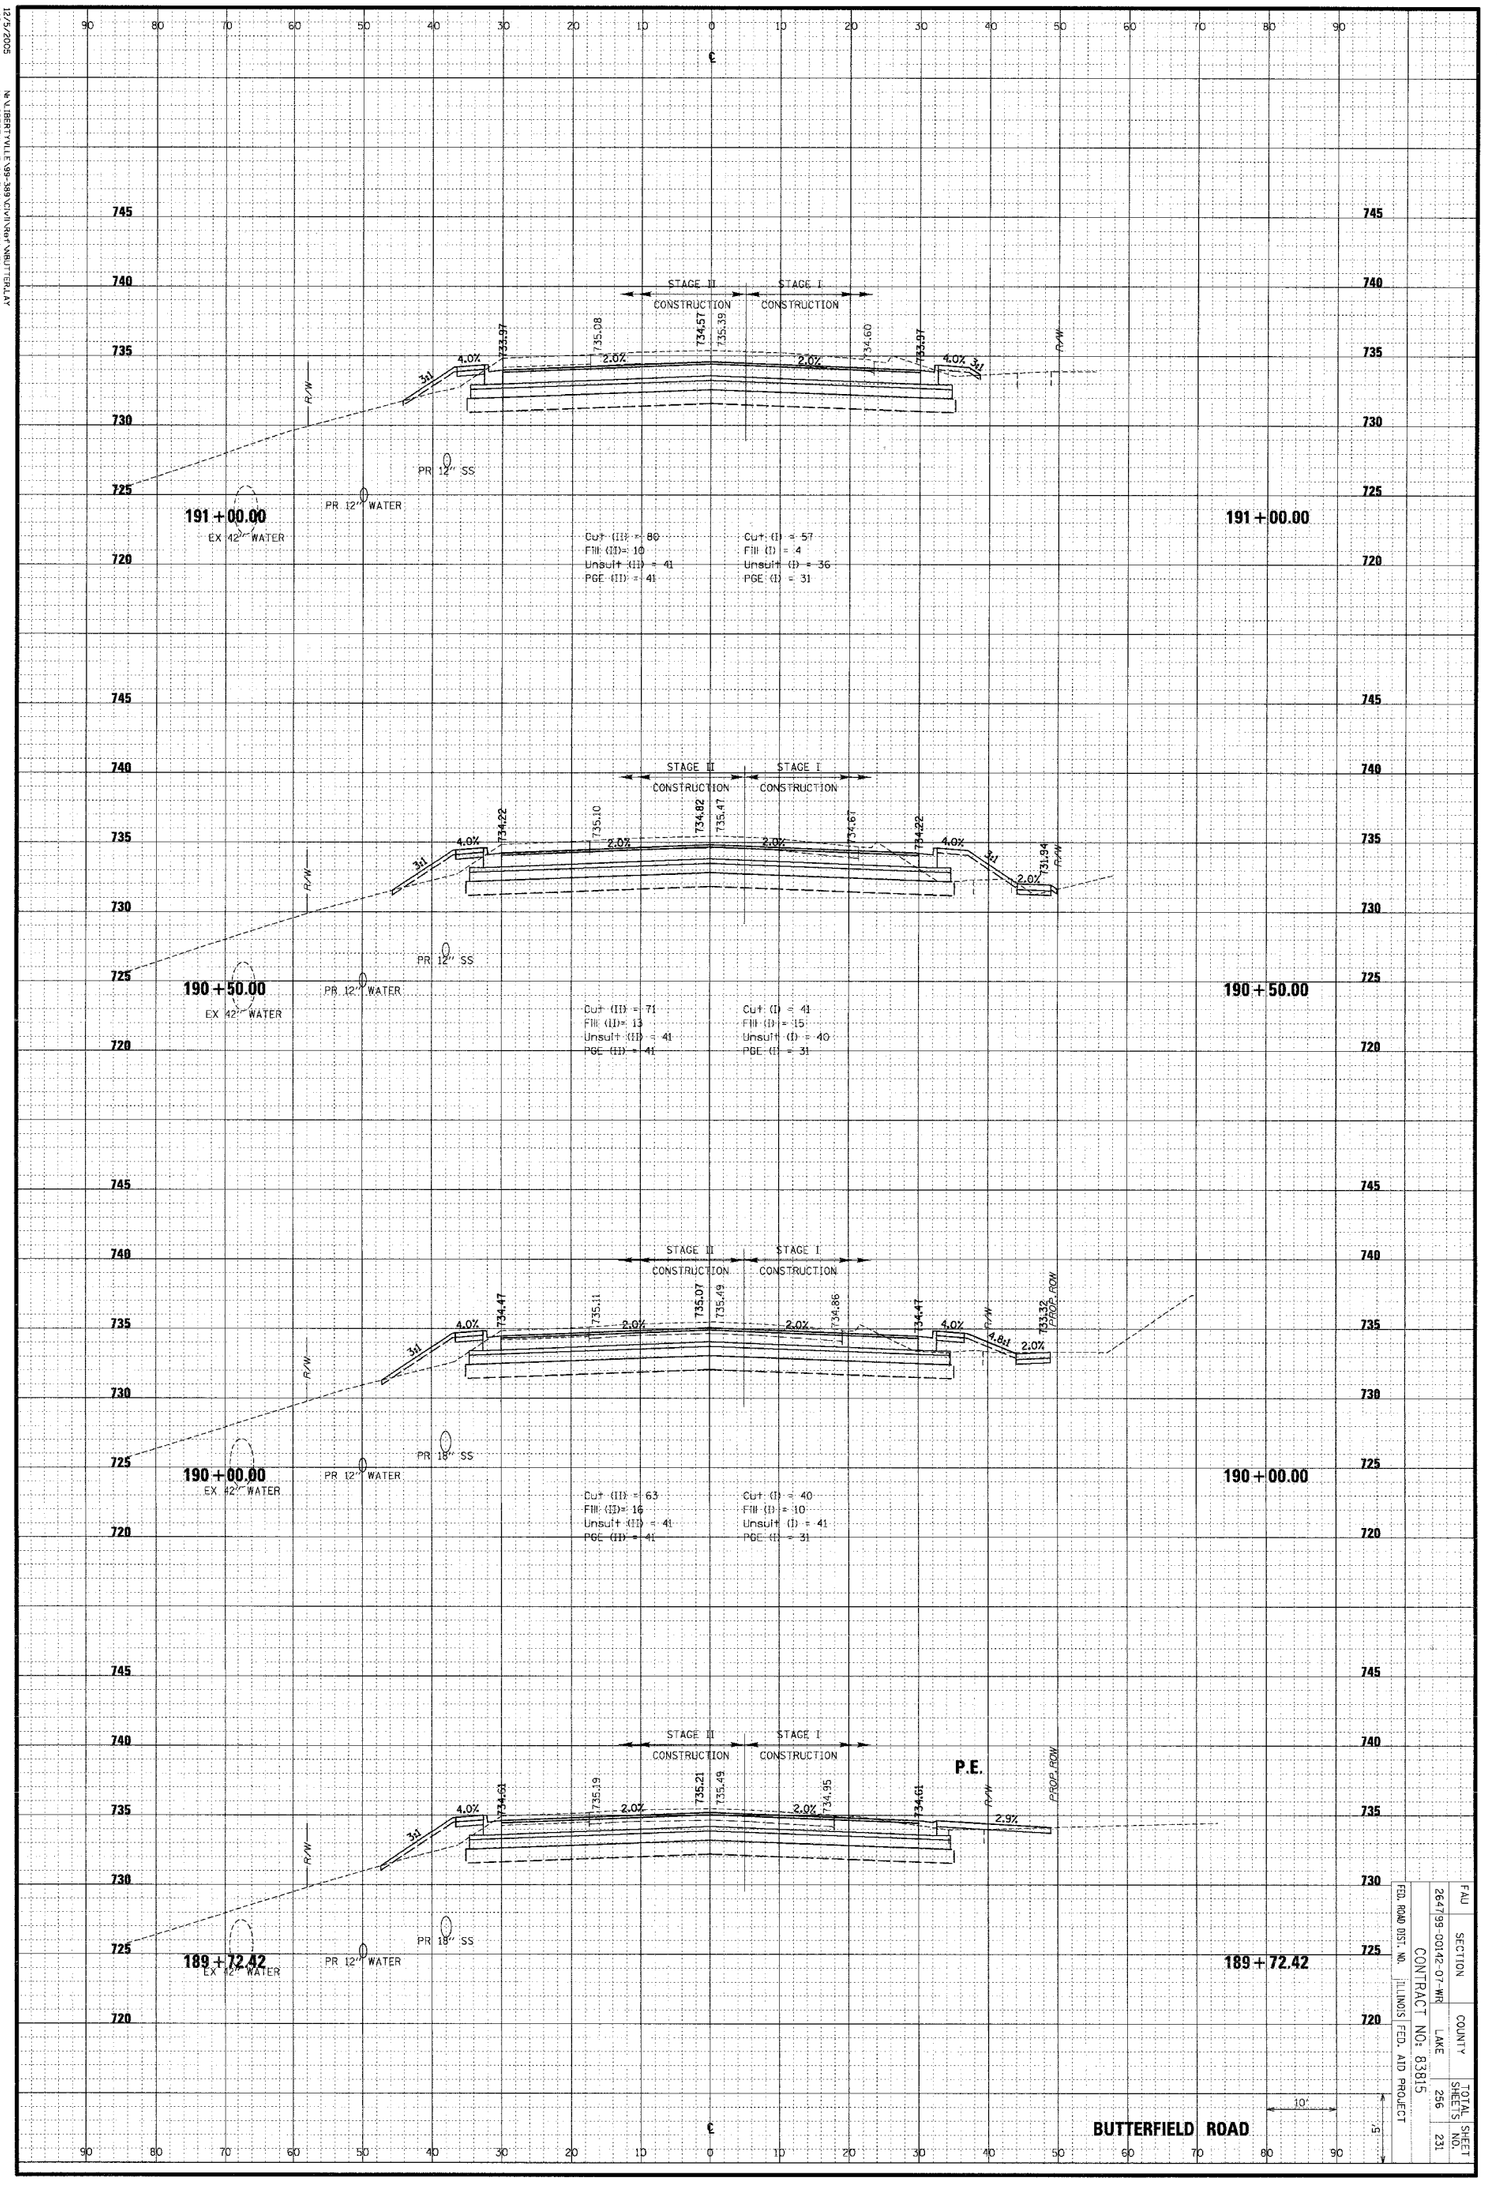

FAU	SECTION	COUNTY	TOTAL SHEETS	SHEET NO.
2647(99-00142-07-WR)		LAKE	256	231

FED. ROAD DIST. NO. ILLINOIS FED. AID PROJECT

CONTRACT NO: 83815