ORIGINAL SURVEY		BY	DATE
	SURVEYED		
	PLOTTED		
NOTE BOOK	TEMPLATE		
	AREAS		
NO.	AREAS CHECKED		

CHRISTOPHER B. BURKE ENGINEERING LTD.
9575 West Higgins Road, Suite 600
Rosemont, Illinois 60018
(847) 823-0500

FINAL SURVEY		BY	DATE
	SURVEYED		
	PLOTTED		
NOTE BOOK	TEMPLATE		
	AREAS		
NO.	AREAS CHECKED		

12/2/2005
1:10
N:\CIBURB\TYLER\96-089\CIVIL\Sheets\NR1E13TLAY.TBL
N:\CIBURB\TYLER\96-089\CIVIL\Sheets\NR1E13TLAY

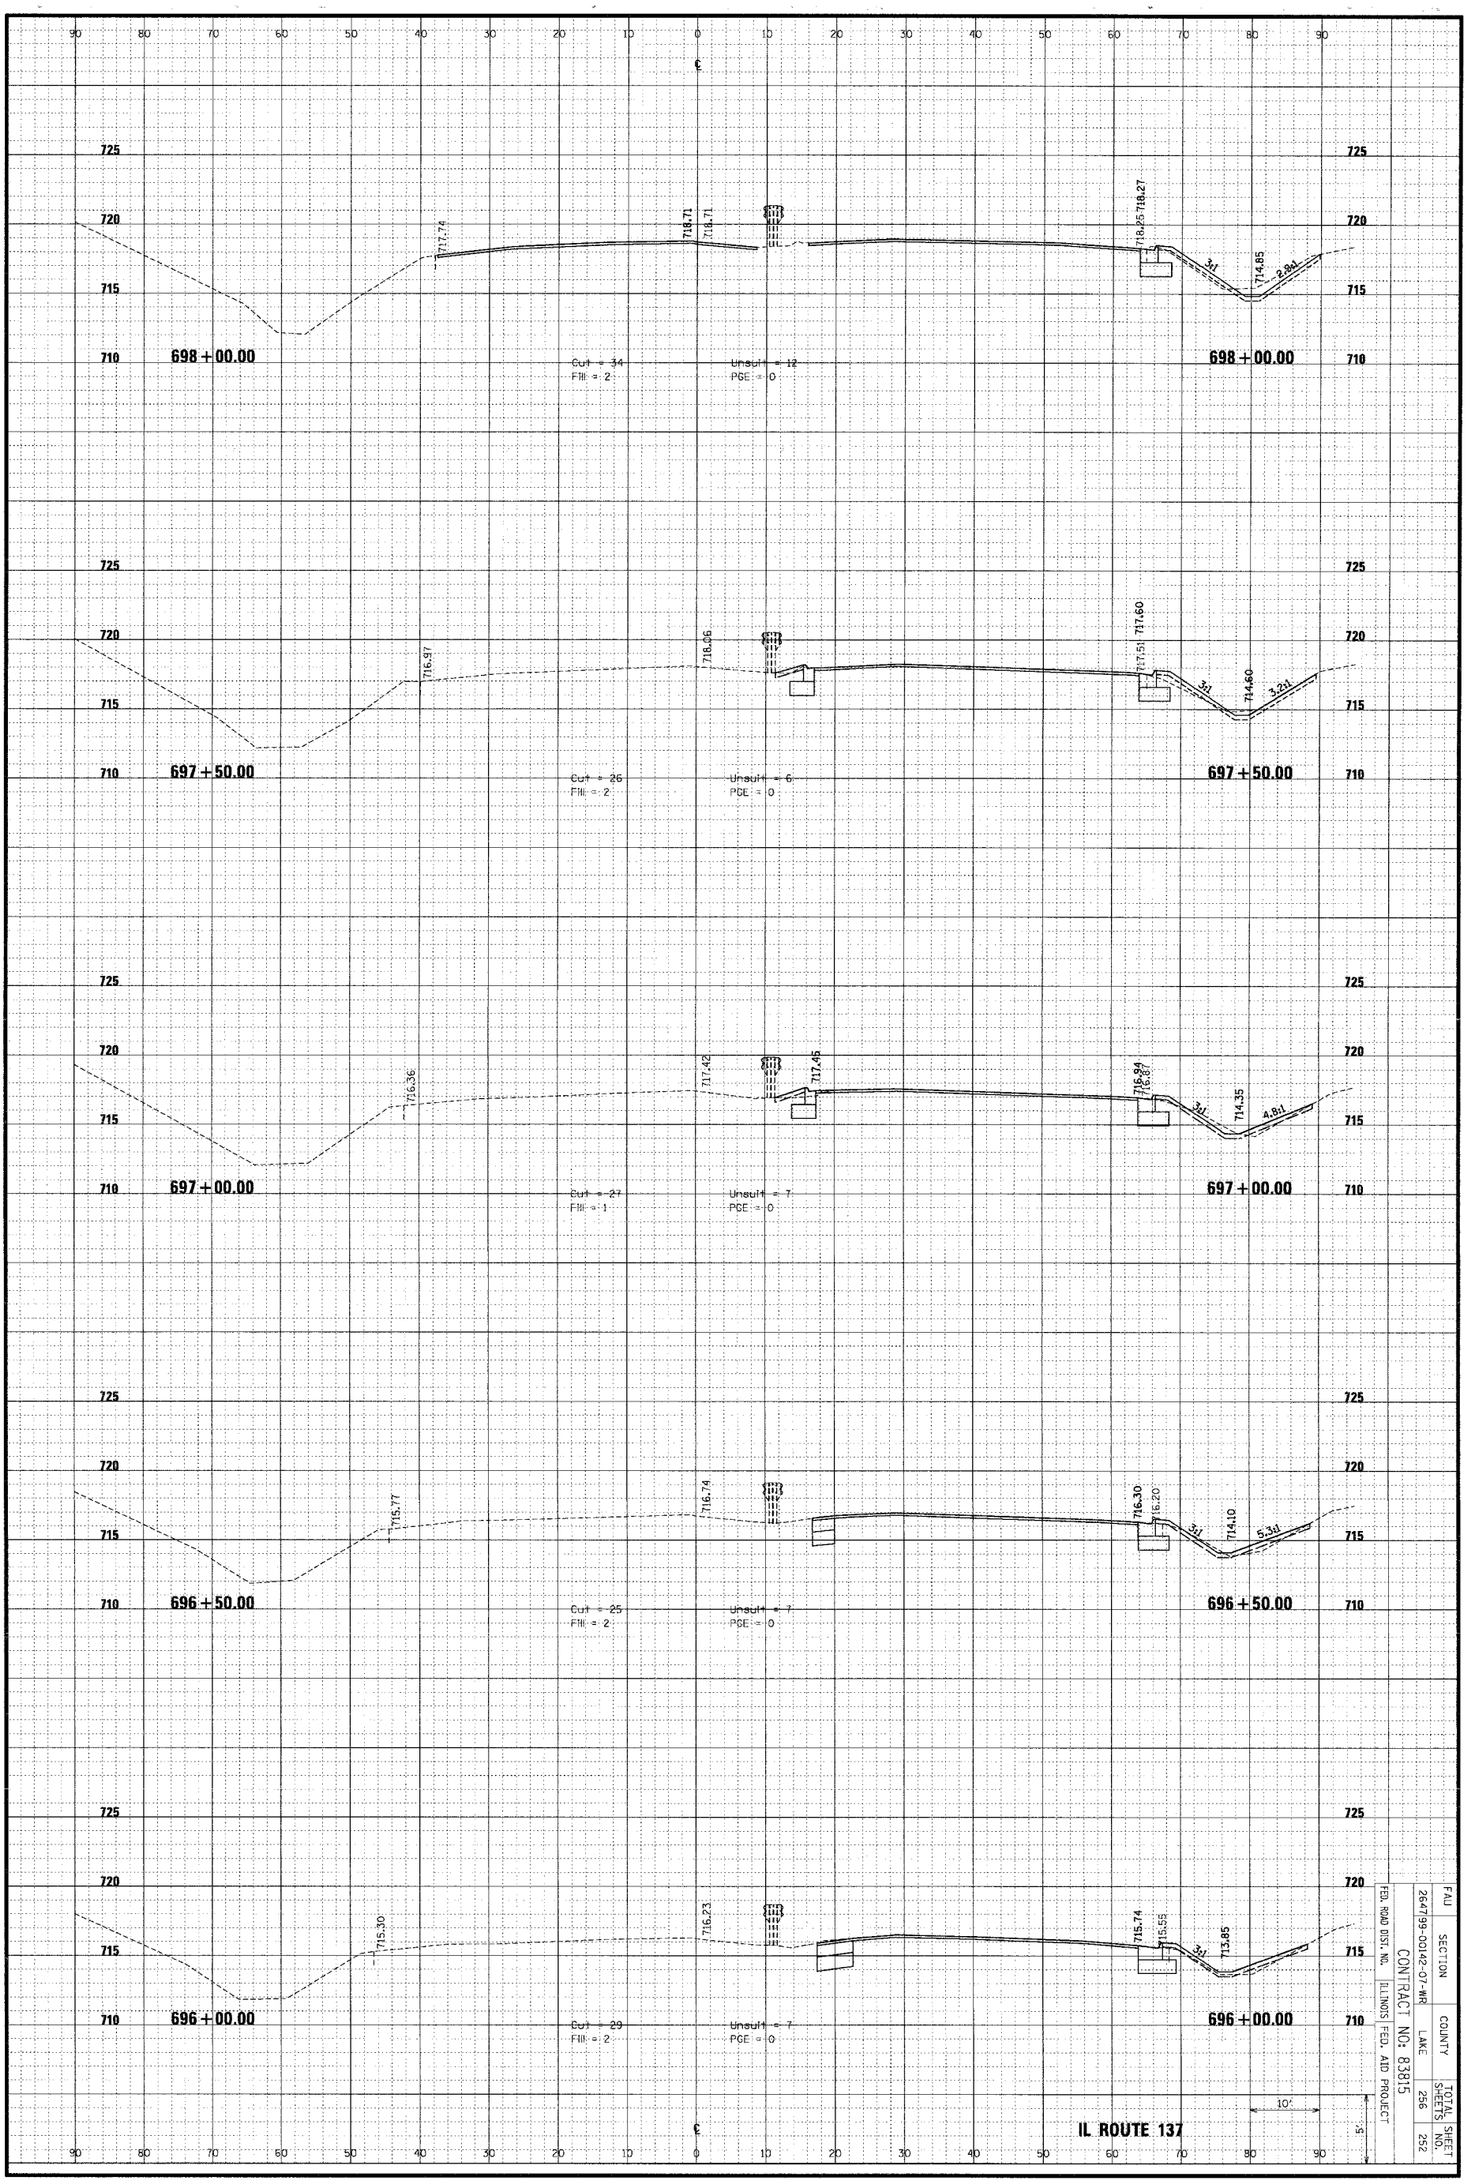

FAU	SECTION	COUNTY	TOTAL SHEETS	SHEET NO.
2647(9-(30)42-07-WR		LAKE	256	252

FED. ROAD DIST. NO. | ILLINOIS | FED. AID PROJECT

CONTRACT NO: 83815