CONTRACT NO. 87328

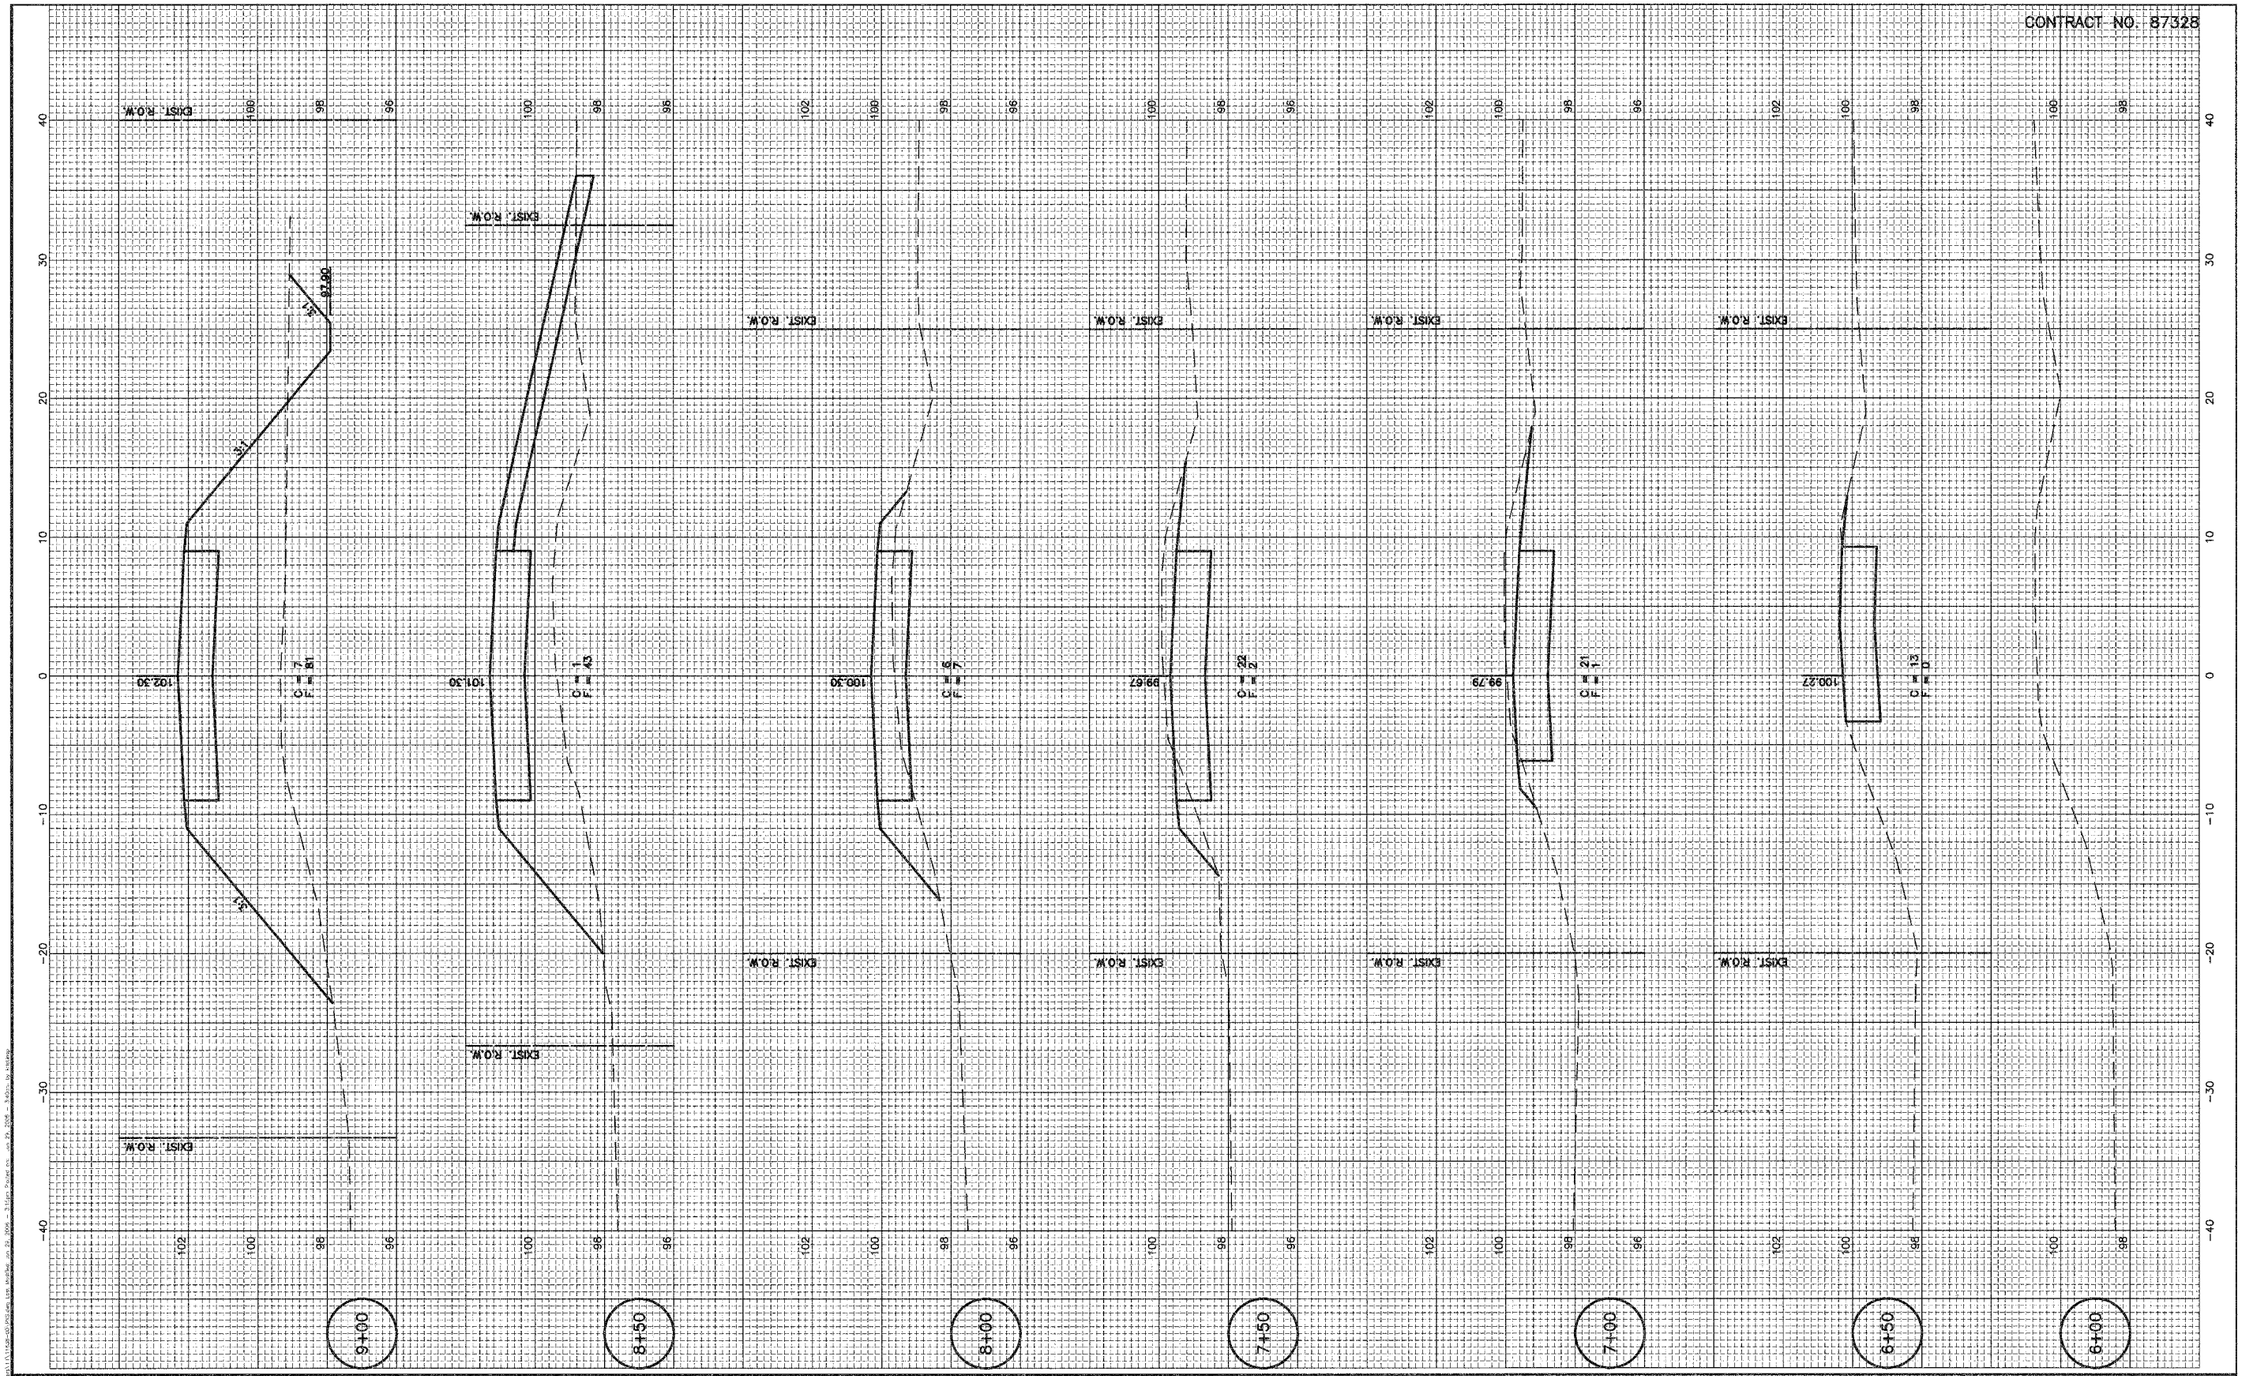

DRAWN BY: NQ	CAD/.DWG: PXS	REVISIONS DATE / BY	CHAMLIN & ASSOCIATES	PERU MORRIS ILLINOIS	EAST 3150 ROAD OVER PIKE CREEK SECTION 04-04113-00-BR BUREAU COUNTY	CROSS SECTIONS	SCALE: AS NOTED	SHEET 13
CHECKED BY: JKC	DATE: 03/06						FILE NO.: 11638.00Y-1	OF 15