CONTRACT NO. 60A11

F.A. RTE.	SECTION	COUNTY	TOTAL SHEETS	SHEET NO.
55	2005-040 GRR	WILL	14	7
STA. 113+00		TO STA.128+00		
FED. ROAD DIST. NO.		FED. AID PROJECT		

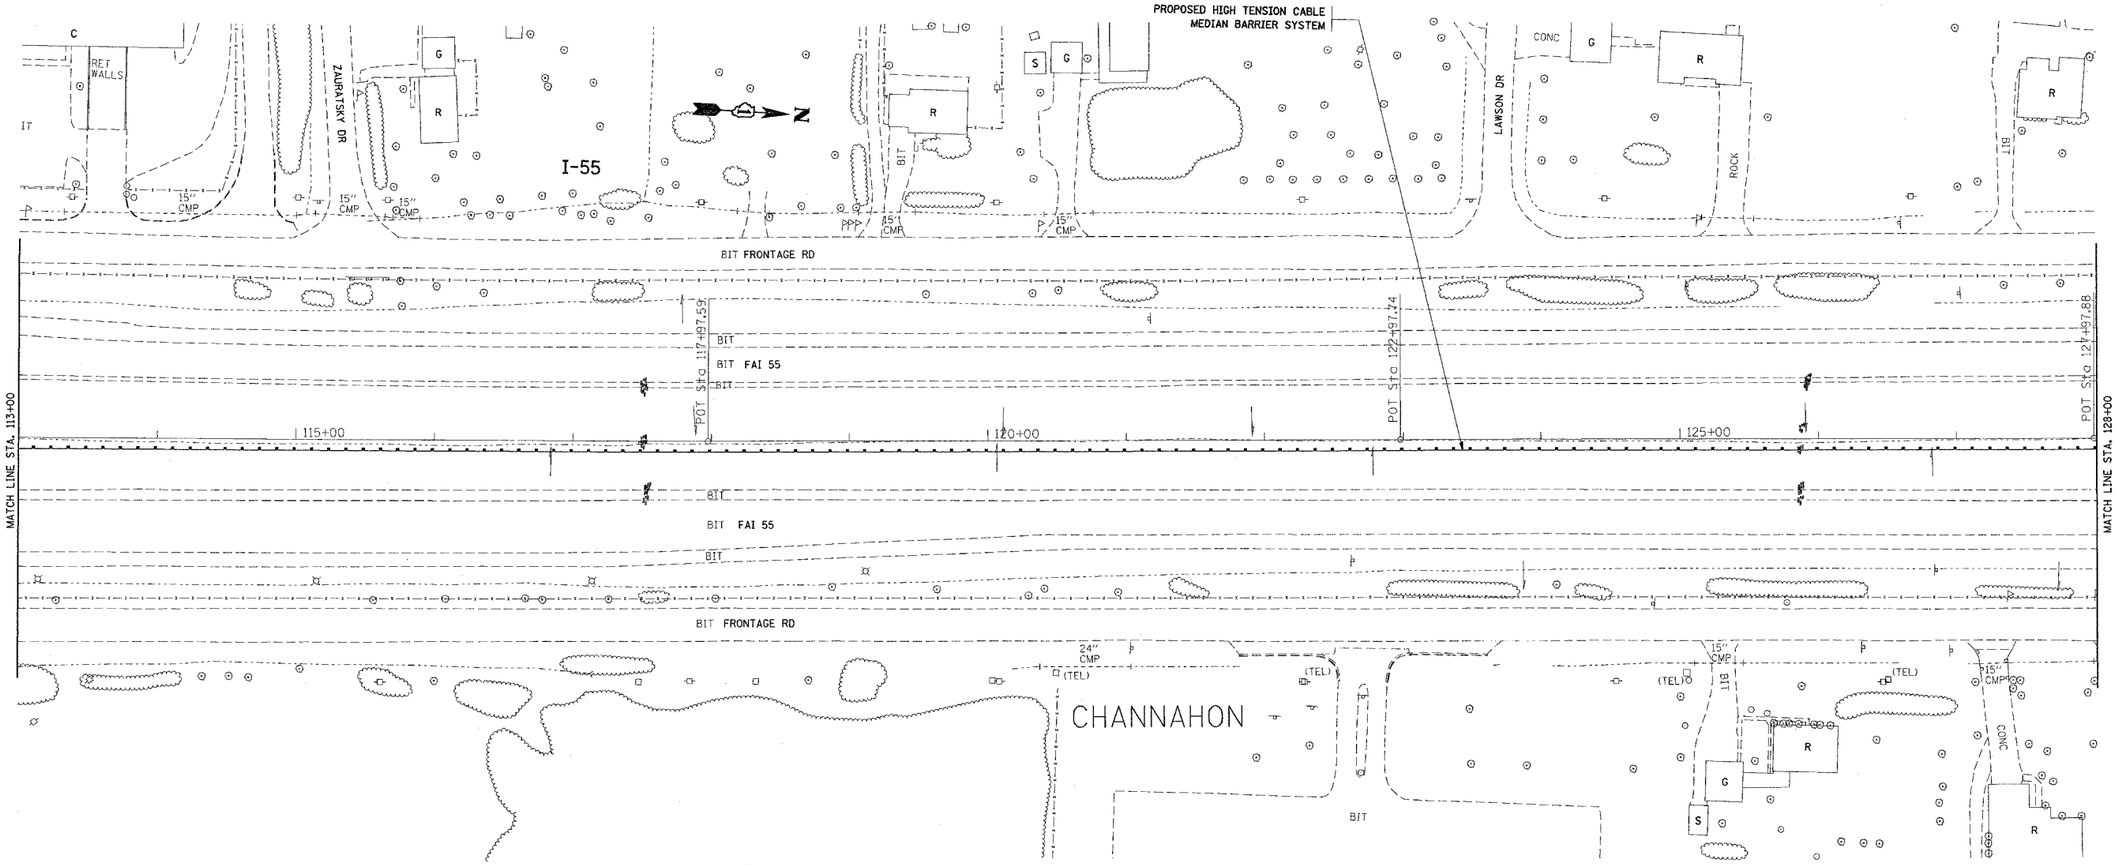

REVISIONS NAME	DATE

ILLINOIS DEPARTMENT OF TRANSPORTATION

FAI 55/ I-55
US 6 TO SOUTH OF I-80
EXISTING / PROPOSED ROADWAY PLAN

SCALE: VERT.
HORIZ.
DATE

DRAWN BY: HMO
CHECKED BY

PLOT DATE = 7/8/2005
FILE NAME = c:\projects\d127285\sht_i-55cc-2.n32
PLOT SCALE = 50.000 ' / IN.
USER NAME = osmanhm

: 10:24:39 07/08/2005