62300 • (1818, ETC, 2324.6-1PJR-8

F.A.I.	SECTION	COUNTY	TOTAL SHEETS	SHEET NO.
94/90	•	COOK	556	552
STA.		TO STA.		
FED. ROAD DIST. NO.	ILLINOIS	FED. AID PROJECT		

N:\680\cad\Civil\ASHEETS\680_4utcxs00.dgn

PROFILE
SURVEYED
DRAWN
GRADES CHECKED
ALIGNMENT
NOTE BOOK
NO.
STRUCTURE NOTATIONS OKAD
DATE
BY

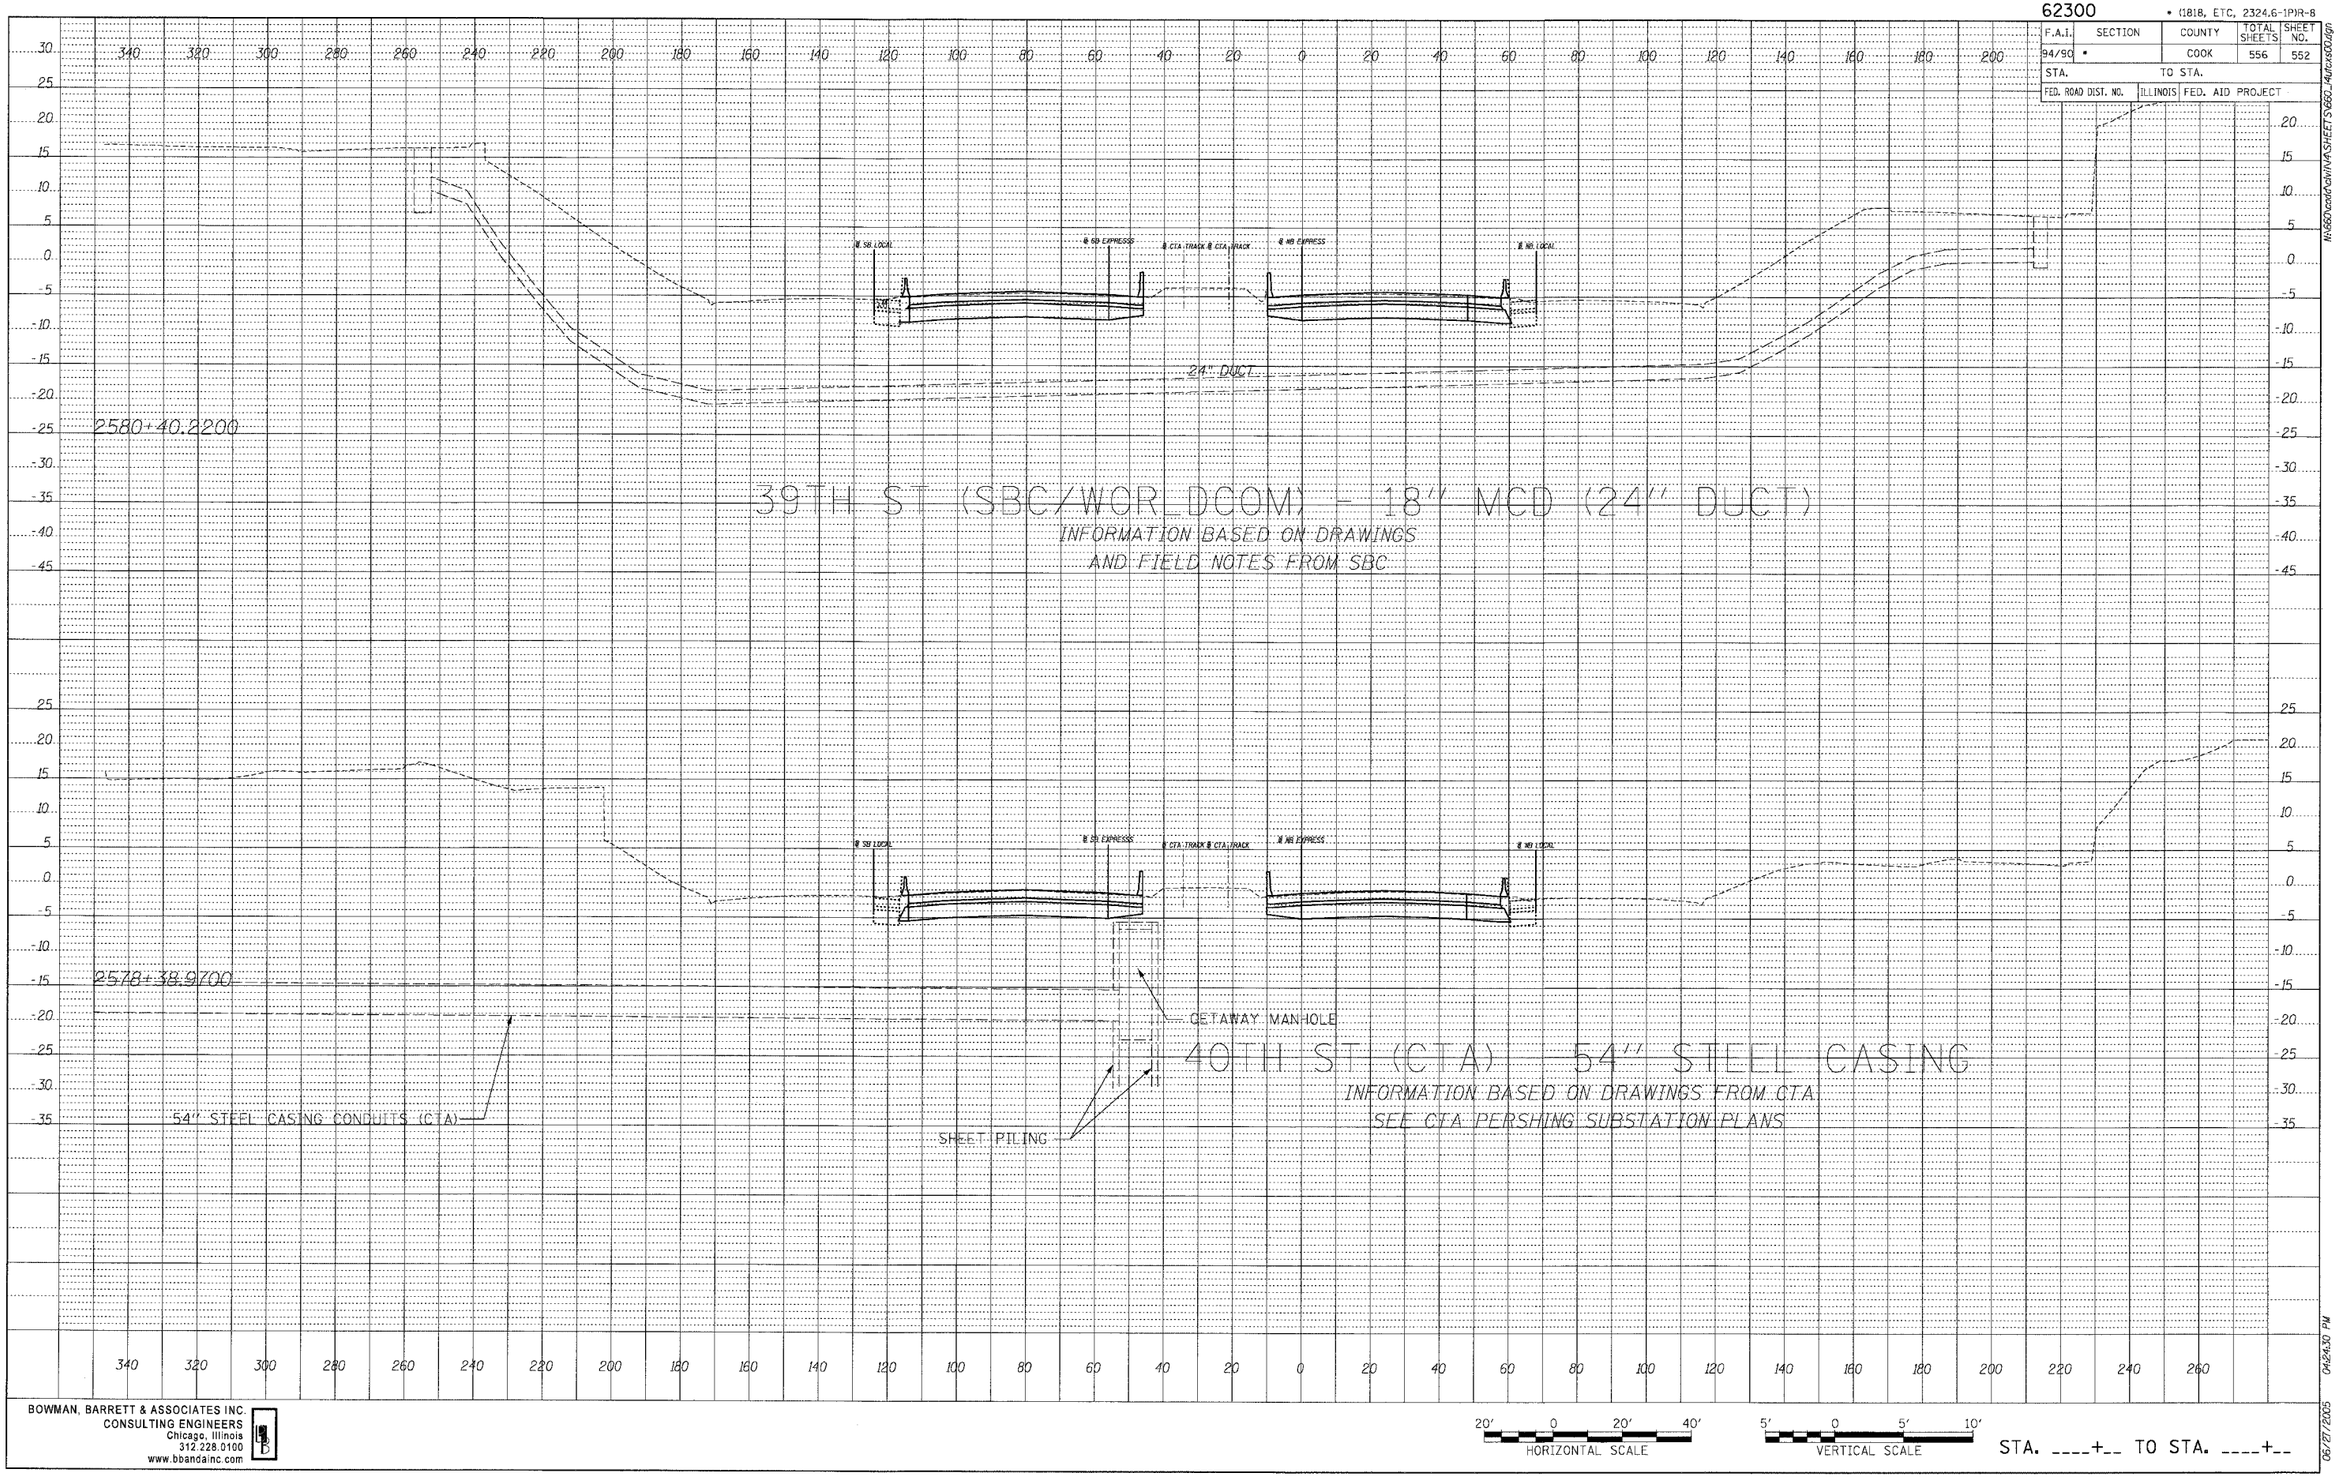

BOWMAN, BARRETT & ASSOCIATES INC.
CONSULTING ENGINEERS
Chicago, Illinois
312.228.0100
www.bbandainc.com

20' 0 20' 40' HORIZONTAL SCALE

5' 0 5' 10' VERTICAL SCALE

STA. ____+__ TO STA. ____+__

06/27/2005 04:24:30 PM