F.A.I.	SECTION	COUNTY	TOTAL SHEETS	SHEET NO.
94/90	• 2003-028F	COOK	419	110
STA.	TO STA.			
FED. ROAD DIST. NO.	ILLINOIS	FED. AID PROJECT		

62580

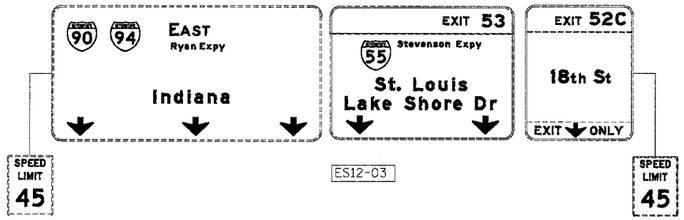

STATION EQUATION "R"
Sta 183+87.10 BK =
Sta 183+13.36 AH

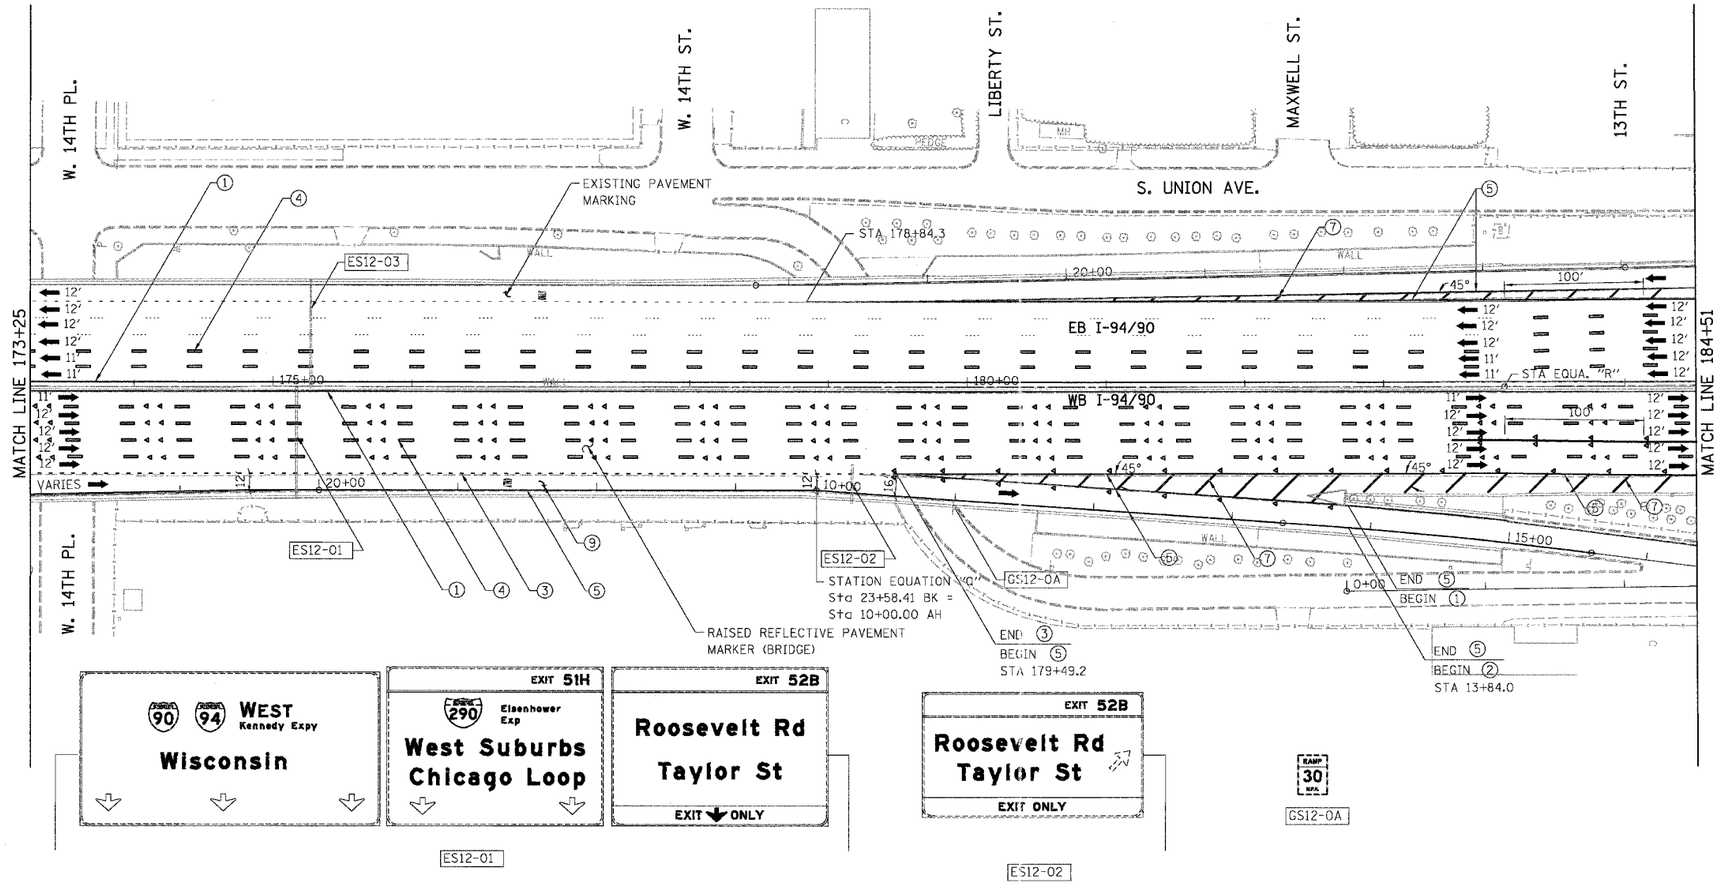

LEGEND

① LINE 4" (YELLOW EDGE LINE)
② LINE 4" (WHITE EDGE LINE)
③ LINE 4" (SKIP DASH, 6' SKIP - 2' DASH, WHITE)
④ LINE 5" (SKIP DASH, 30' SKIP - 10' DASH, WHITE)
⑤ LINE 8" (WHITE LINE)
⑥ LINE 8" (SKIP DASH, 12' SKIP - 3' DASH, WHITE)
⑦ LINE 12" (DIAGONAL, 30' C-C)
⑧ LINE 12" (DIAGONAL, 500' C-C)
⑨ LETTERS AND SYMBOLS

NOTE:

ALL PAVEMENT MARKINGS ON THIS SHEET WILL BE EPOXY PAVEMENT MARKING, UNLESS OTHERWISE NOTED.

CPM-12

50 0 50 100 150 200 250
SCALE IN FEET

BOWMAN, BARRETT & ASSOCIATES INC.
CONSULTING ENGINEERS
Chicago, Illinois
312.228.0100
www.bbandainc.com

REVISIONS	
NAME	DATE

ILLINOIS DEPARTMENT OF TRANSPORTATION

F.A.I. 94/90 (DAN RYAN EXPRESSWAY)
NB DAN RYAN ELEVATED BRIDGE
REPAIR FROM 15TH TO 28TH STREETS
PROPOSED PAVEMENT MARKING PLAN
STA. 173+25 TO STA. 184+51

SCALE: 1"=50'
DRAWN BY: RA
DATE: 8/12/2005
CHECKED BY: RS

8/11/2005 10:20:05 AM

n:\660\cad\dwg\INDSHEETS\660_ISCPM01.dgn