F.A.I.	SECTION	COUNTY	TOTAL SHEETS	SHEET NO.
94/90	2003-028F	COOK	419	365
STA.	TO STA.			
FED. ROAD DIST. NO.	ILLINOIS	FED. AID PROJECT		

62580

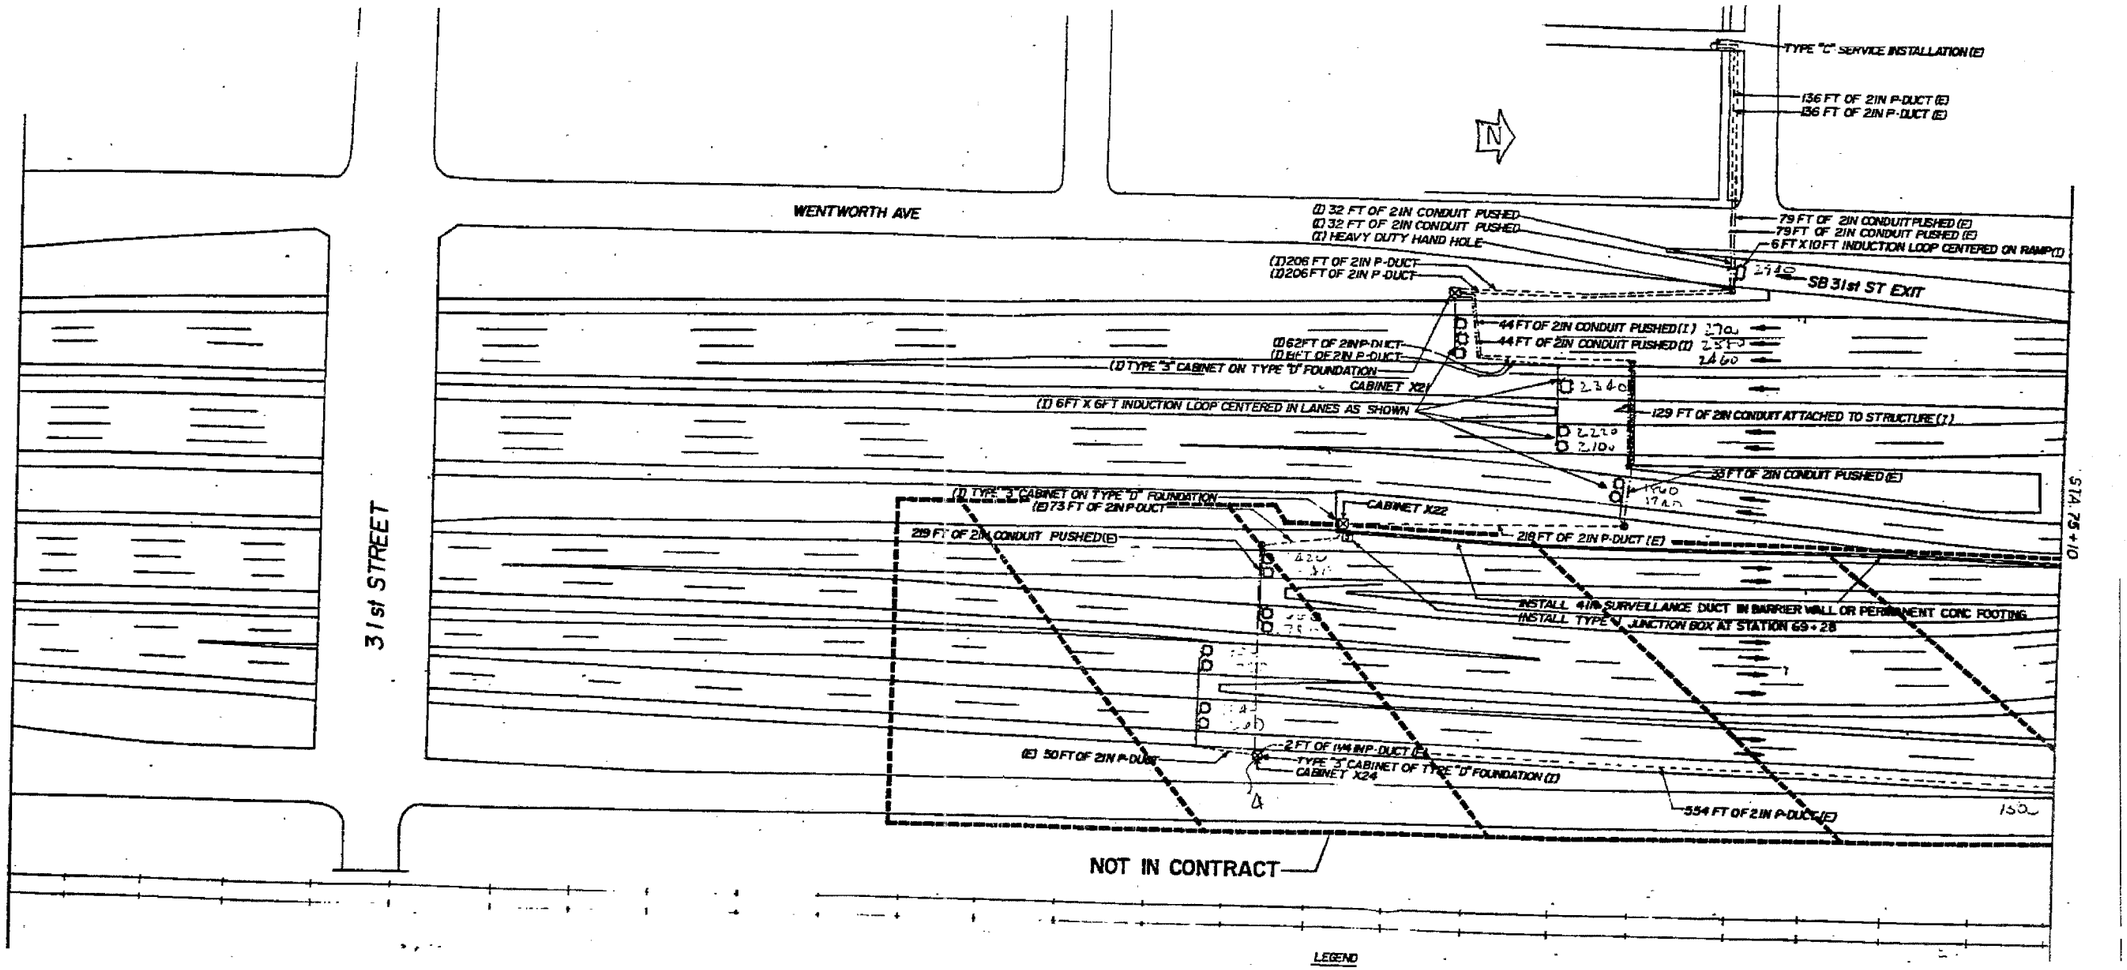

PLAN

LEGEND

- TSC CABINET
- INDUCTION LOOP
- POLYETHYLENE DUCT
- G.S. CONDUIT
- HANDHOLE
- HEAVY DUTY HANDHOLE
- PULL POINT
- (E) EXISTING
- (I) INSTALL

BOWMAN, BARRETT & ASSOCIATES INC.
CONSULTING ENGINEERS
Chicago, Illinois
312.228.0100
www.bbandainc.com

FOR INFORMATION ONLY

TSC2

REVISIONS NAME	DATE

ILLINOIS DEPARTMENT OF TRANSPORTATION

F.A.I. 94/90 (DAN RYAN EXPRESSWAY)
NB DAN RYAN ELEVATED BRIDGE
REPAIR FROM 15TH TO 28TH STREETS
29TH STREET
INSTALLATION

SCALE: NTS DRAWN BY: MR
DATE: 7/22/2005 CHECKED BY: BLU

TRAFFIC SYSTEMS CENTER

...\13\sheets\660_13_TR29.dgn 7/20/2005 5:05:25 PM

n:\660\bond\Dgn\13\sheets\660_13_TR29.dgn
7/20/2005 5:04:25 PM