F.A.I.	SECTION	COUNTY	TOTAL SHEETS	SHEET NO.
94/90	2003-028F	COOK	419	400
STA.	TO STA.			
FED. ROAD DIST. NO.	ILLINOIS	FED. AID PROJECT		

62580

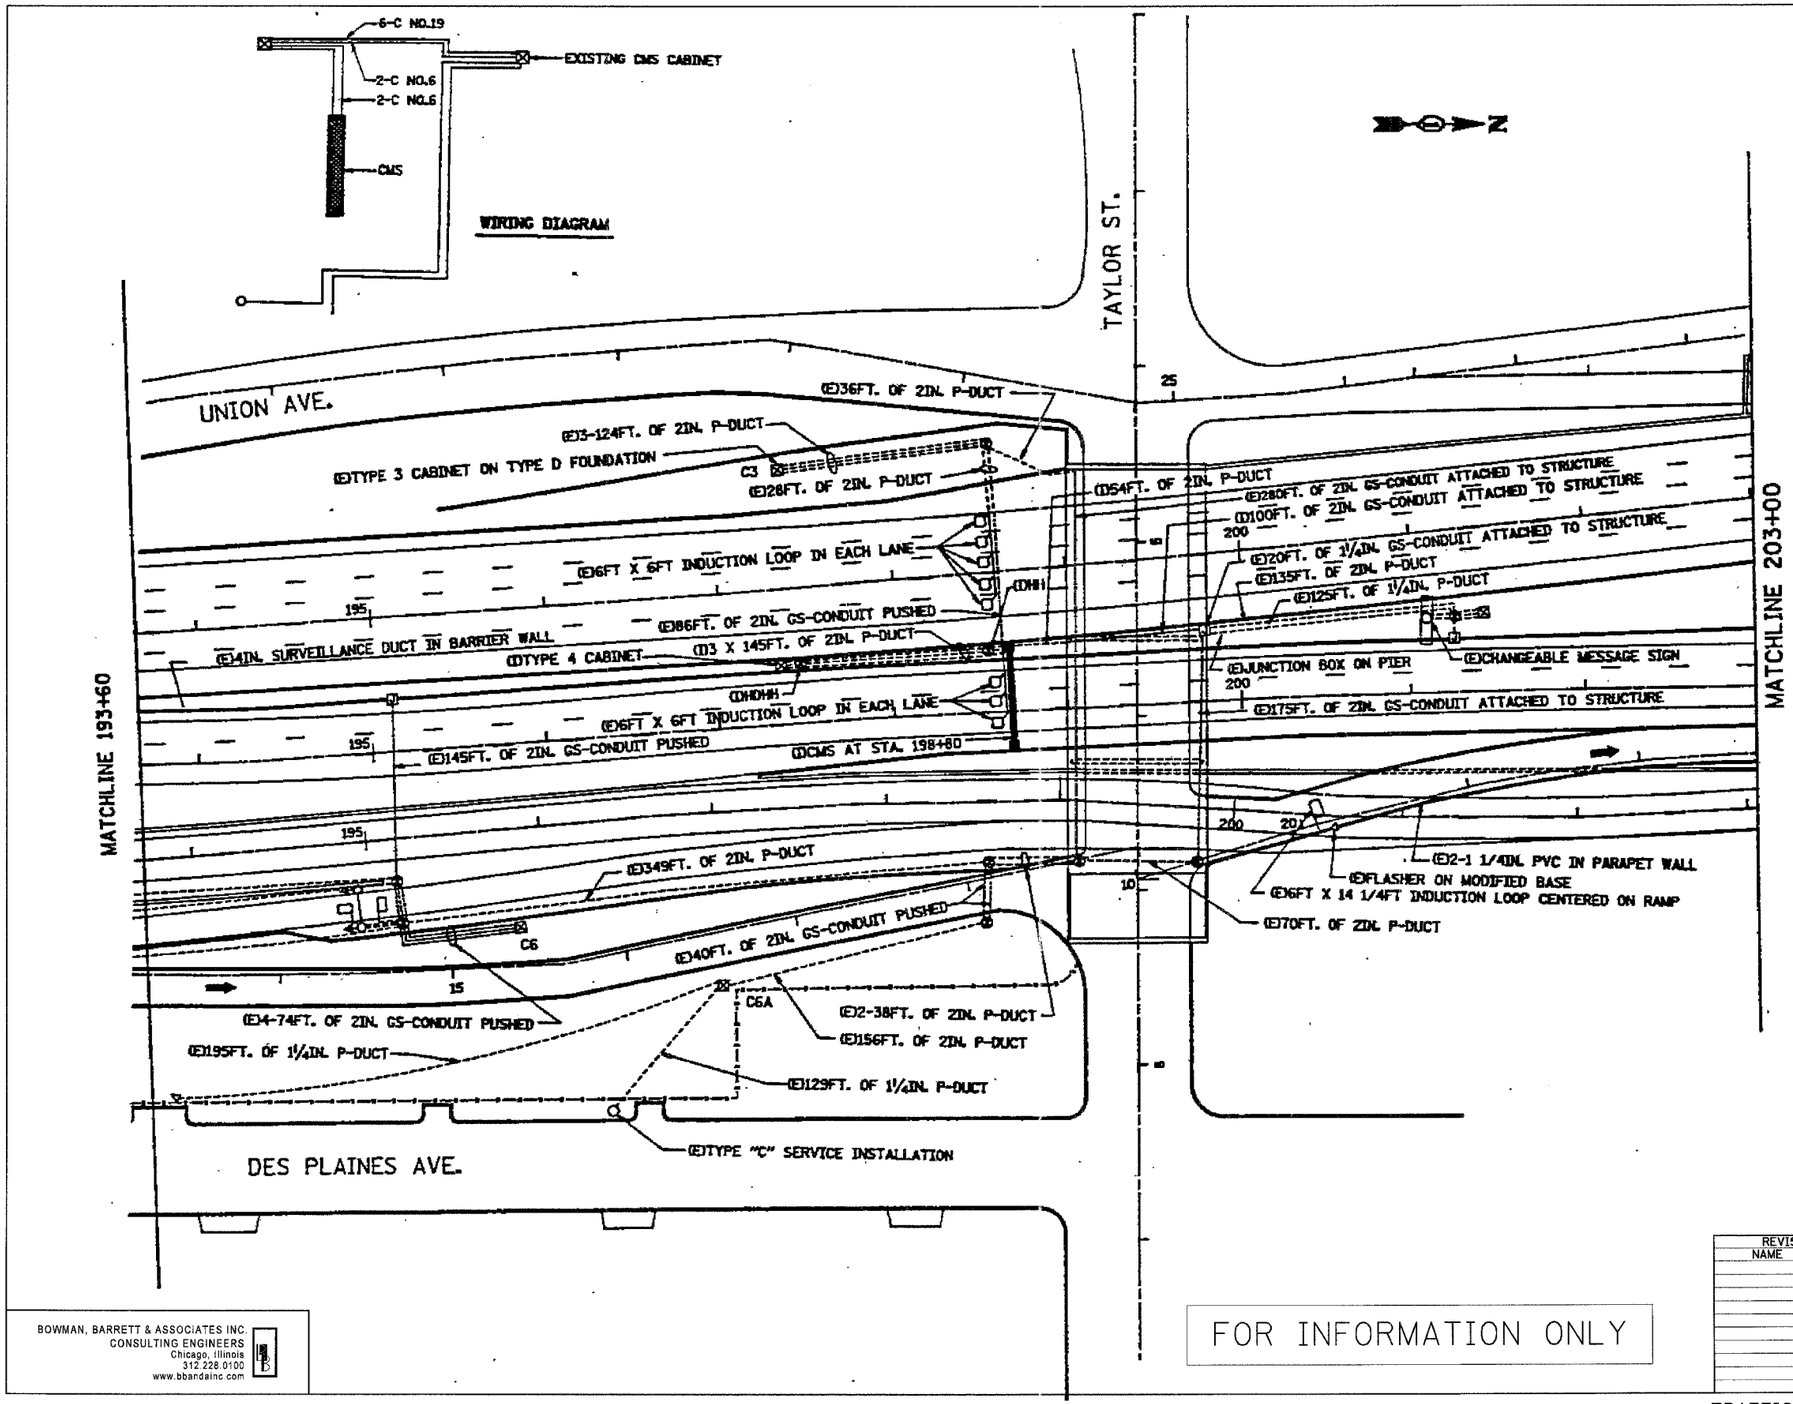

TSC17

REVISIONS NAME	DATE

ILLINOIS DEPARTMENT OF TRANSPORTATION

F.A.I. 94/90 (DAN RYAN EXPRESSWAY)
NB DAN RYAN ELEVATED BRIDGE
REPAIR FROM 15TH TO 28TH STREETS
IB TAYLOR ST. CMS
CMS-5

SCALE: NTS — DRAWN BY: MR
DATE: 7/22/2005 — CHECKED BY: BLU

BOWMAN, BARRETT & ASSOCIATES INC.
CONSULTING ENGINEERS
Chicago, Illinois
312.228.0100
www.bbandainc.com

FOR INFORMATION ONLY

TRAFFIC SYSTEMS CENTER

...\13\sheets\660_13_TR17.dgn 7/20/2005 5:05:52 PM
n:\660\cad\bridge\13\sheets\660_13_TR17.dgn 7/20/2005 5:05:53 PM