F.A.P RTE.	SECTION	COUNTY	TOTAL SHEETS	SHEET NO.
305	2004-108 BR	COOK	72	6

CONTRACT NO. 62853

SUGGESTED PROJECT SCHEDULE

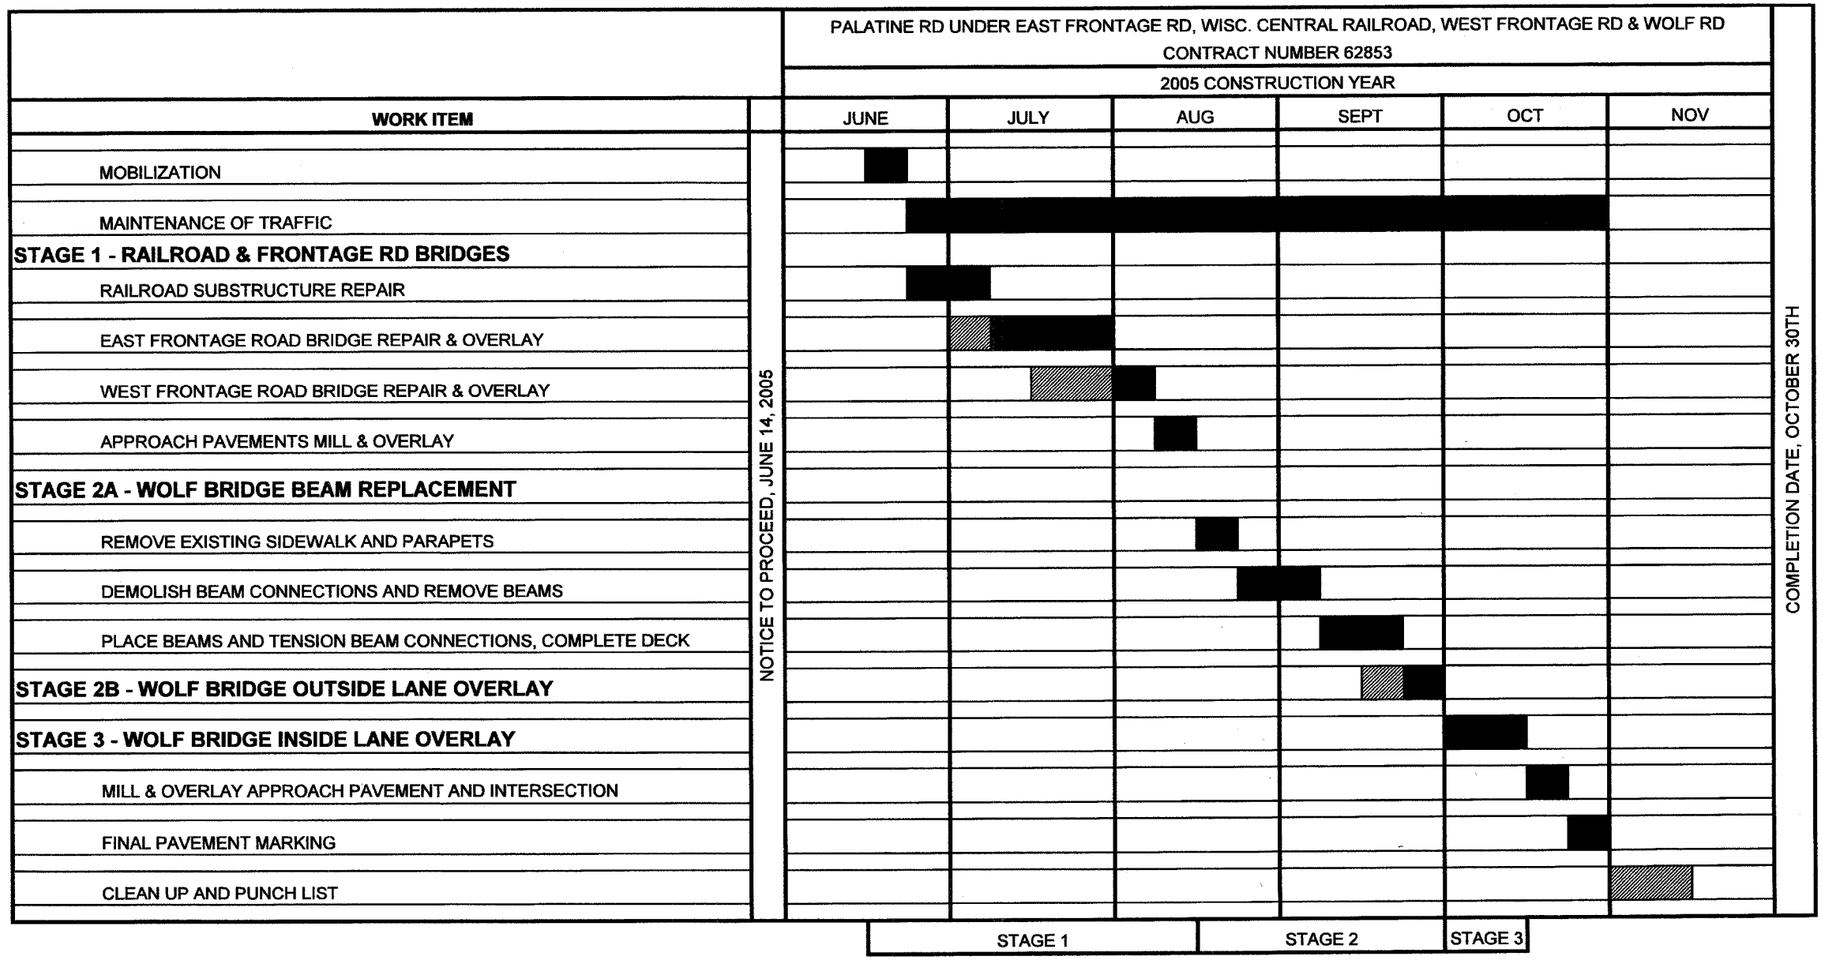

NOTE:

THIS PROGRESS SCHEDULE REPRESENTS THE DESIGN SECTION ENGINEER'S SUGGESTED SCHEDULE OF THE OVERALL PROJECT. THE CONTRACTOR SHALL SUBMIT HIS OWN SCHEDULE FOR REVIEW AND APPROVAL.

REVISIONS	
NAME	DATE

ILLINOIS DEPARTMENT OF TRANSPORTATION
PALATINE ROAD UNDER WCRR, UNDER W. FRONTAGE RD., UNDER E. FRONTAGE RD. & UNDER WOLF RD.

SUGGESTED PROGRESS SCHEDULE

SCALE: NONE
DATE 02/05

DRAWN BY ACE/CAD
CHECKED BY TAE

AMERICAN CONSULTING ENGINEERS

...\CAD\005 Palatine\p1_sched.rds 02/07/2005 10:33:28 AM