F.A.I. RTE.	SECTION	COUNTY	TOTAL SHEETS	SHEET NO.
94	*	COOK	39	30
STA.		TO STA.		
FED. ROAD DIST. NO.	ILLINOIS	FED. AID PROJECT		

* (1516.1, 1717 & 1818) I-5 62934 (17G)

NOTES

1. ADVANCE SIGNING AND TAPER SHALL BE IN ACCORDANCE WITH THE LATEST EDITION OF IDOT STANDARD 701601.
2. SEE DETOUR PLAN FOR DETOUR ROUTE SIGNING.
3. TEMPORARY CHAIN LINK FENCE (PORTABLE) SHALL BE CONNECTED TO EXISTING RIGHT-OF-WAY FENCE.
4. NO PARKING SIGNS (R7-201-4) SHALL BE PLACED AT 250' INTERVALS OR AS DIRECTED BY THE ENGINEER THROUGHOUT THE ADVANCE TAPER AREA.
5. THE CONTRACTOR SHALL COORDINATE TEMPORARY SIGNING AND STRIPING ON STATE STREET SOUTH OF 76TH STREET WITH CONTRACT NO. 62694.
6. DRIVEWAY TO BE CLOSED DURING STAGE 2 CONSTRUCTION. CONTRACTOR SHALL MINIMIZE THE TIME OF DRIVEWAY CLOSURE.
7. ADVANCE SIGNING FOR SIDEWALK CLOSURE SHALL BE IN ACCORDANCE WITH IDOT STANDARD 701801.
8. "RAMP CLOSED" SIGN SHALL BE 36" X 48" BLACK ON WHITE WITH 8" CAPITAL LETTERS. SIGN SHALL BE ATTACHED TO TYPE III BARRICADE.

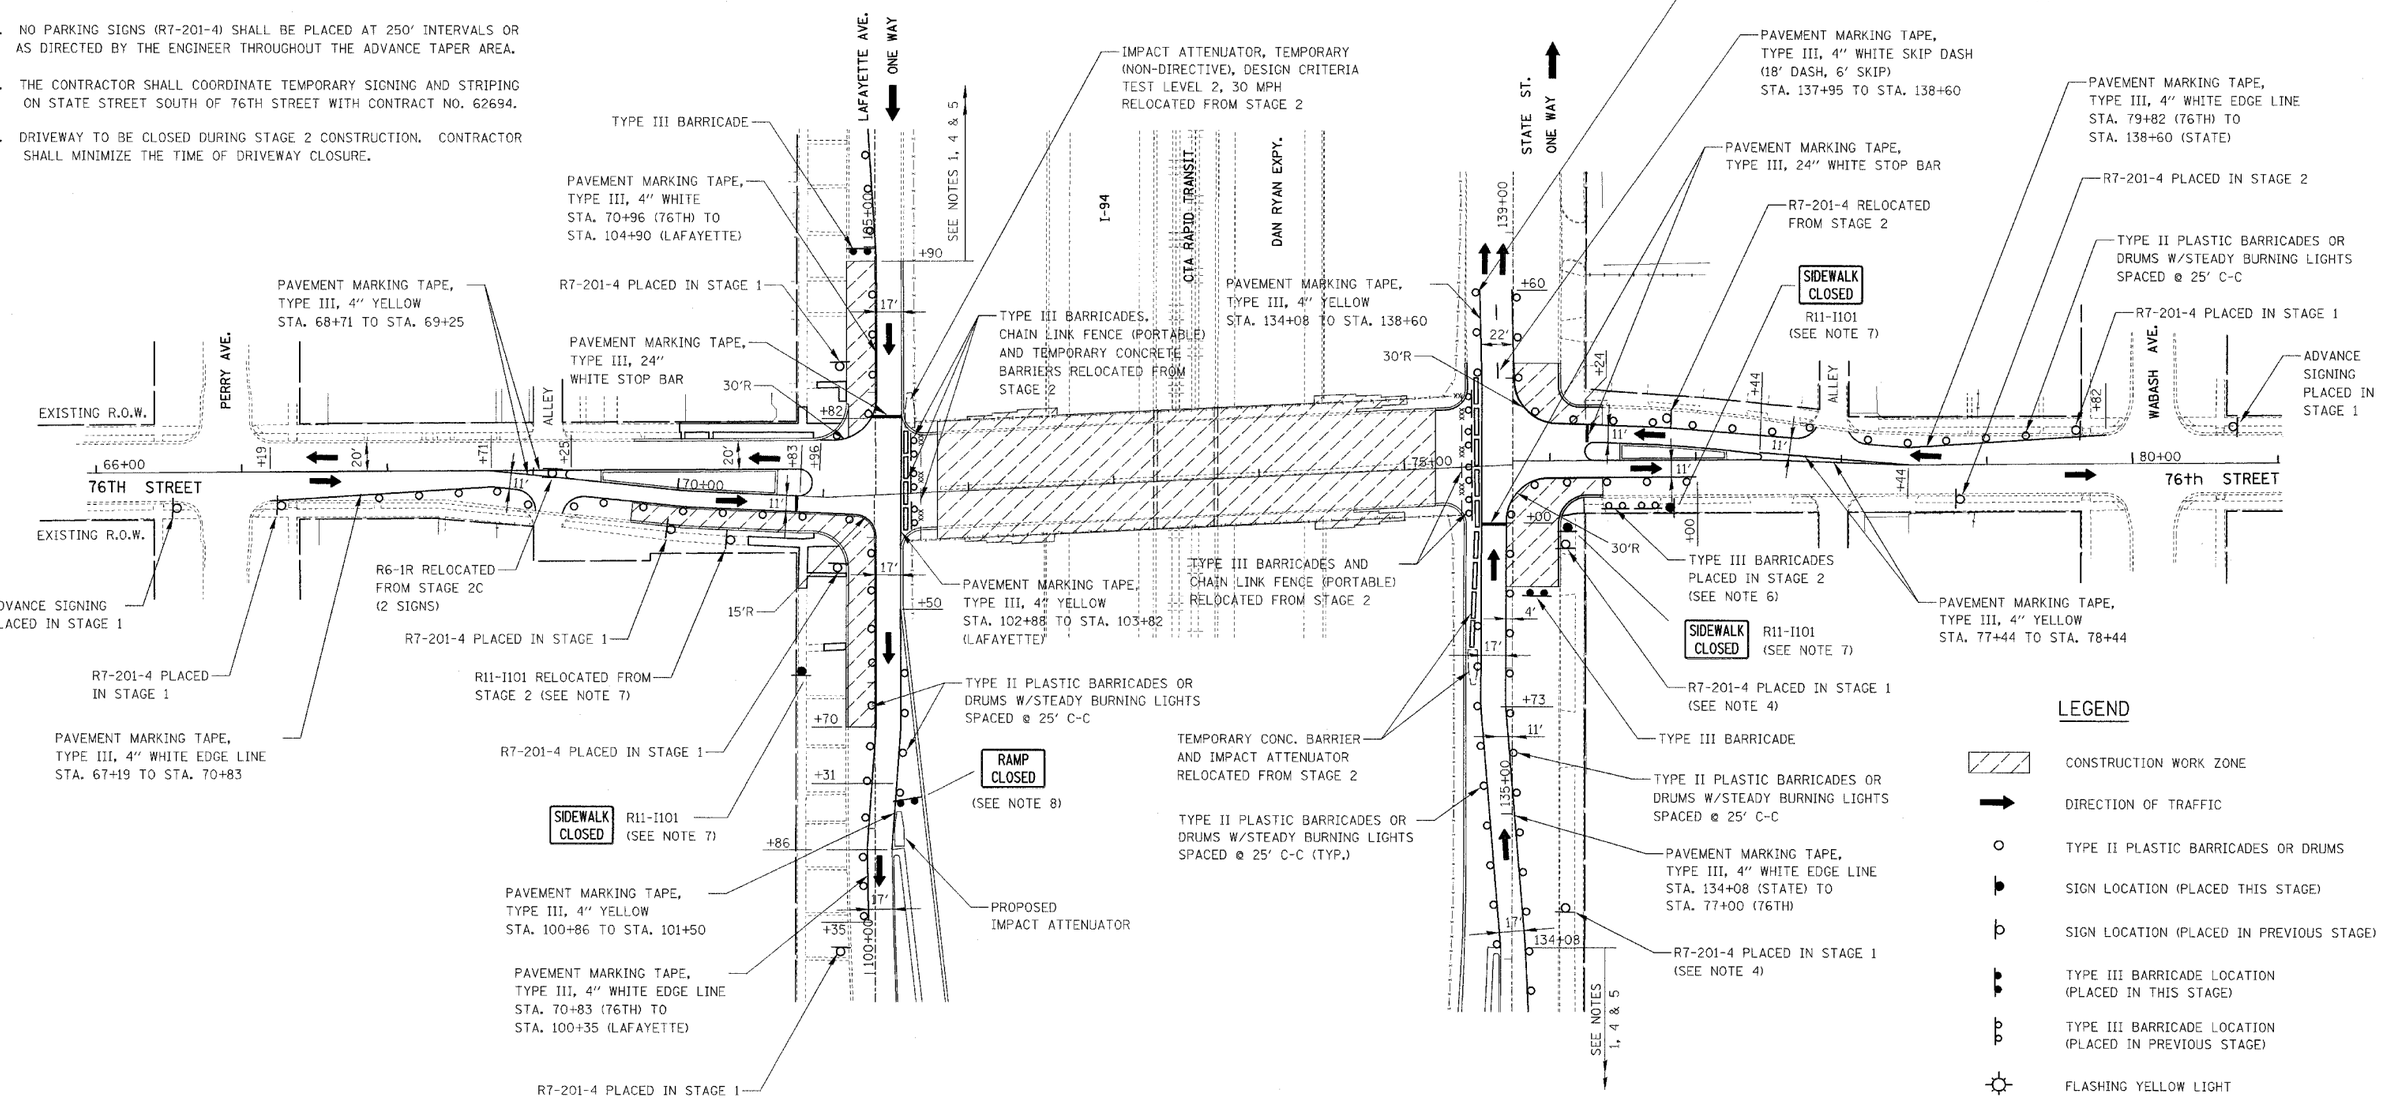

LEGEND

- CONSTRUCTION WORK ZONE
- DIRECTION OF TRAFFIC
- TYPE II PLASTIC BARRICADES OR DRUMS
- SIGN LOCATION (PLACED THIS STAGE)
- SIGN LOCATION (PLACED IN PREVIOUS STAGE)
- TYPE III BARRICADE LOCATION (PLACED IN THIS STAGE)
- TYPE III BARRICADE LOCATION (PLACED IN PREVIOUS STAGE)
- FLASHING YELLOW LIGHT
- — xxx — xxx — TEMPORARY CHAIN LINK FENCE (PORTABLE)

FOR INFORMATION ONLY

50 0 50 100
SCALE: 1" = 50'-0"

KNIGHT
Engineers & Architects

REVISIONS	
NAME	DATE
REVISED	05/06/05

ILLINOIS DEPARTMENT OF TRANSPORTATION

F.A.I. 94 (DAN RYAN EXPRESSWAY)

76TH STREET MAINTENANCE OF TRAFFIC STAGE 2B

SCALE: AS SHOWN DRAWN BY: REW
DATE: JULY 8, 2005 CHECKED BY: JCM

FILE: L:\16392.02\Cad\Sheets\Contract 17g\16392CM01028 Rev050605.dgn