CONTRACT NO. 66577

F.A.I. RTE.	SECTION	COUNTY	TOTAL SHEETS	SHEET NO.
412	50(1HB-2,1HB)BP	LASALLE	17	17
	ILLINOIS			

STATE OF ILLINOIS
DEPARTMENT OF TRANSPORTATION

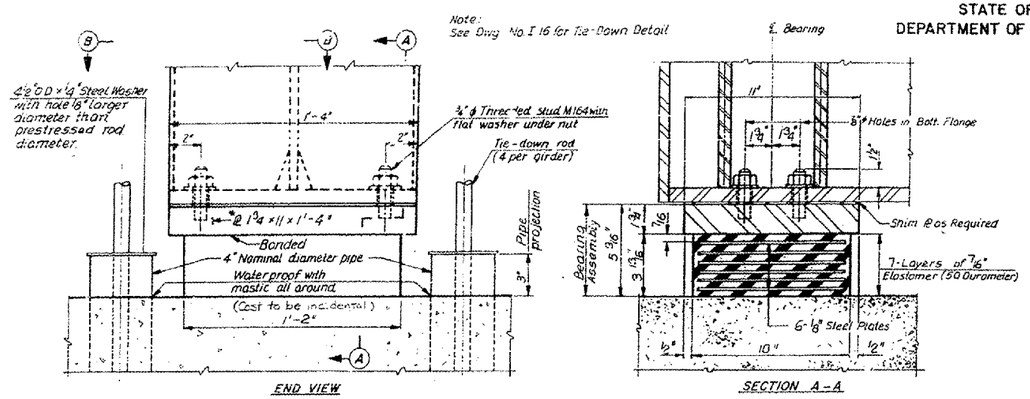

BEARING AT ABUTMENT REAR WALL (TYPE I)

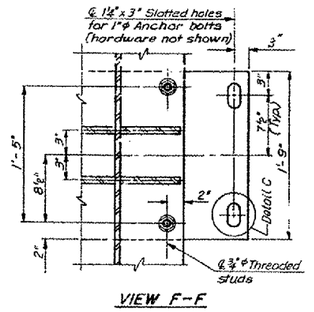

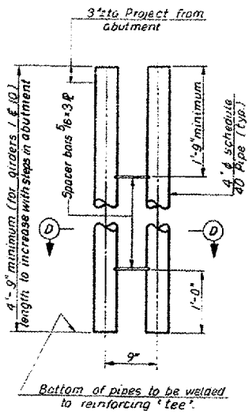

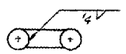

PIPE DETAILS

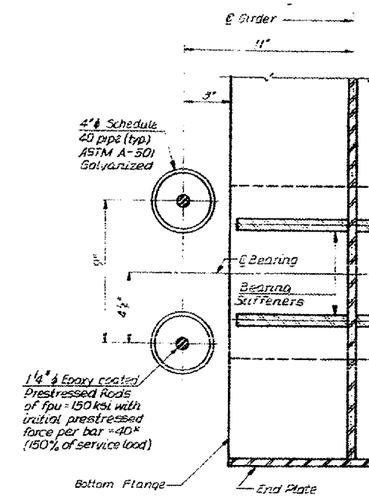

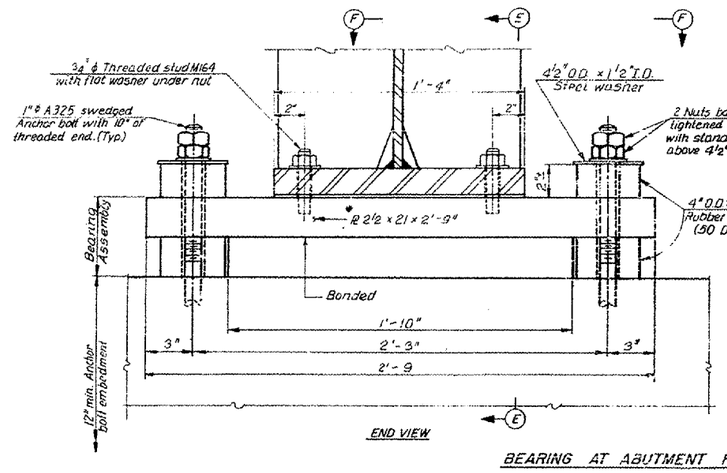

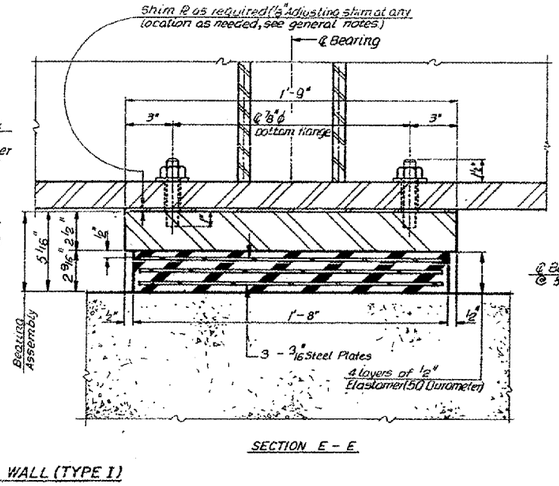

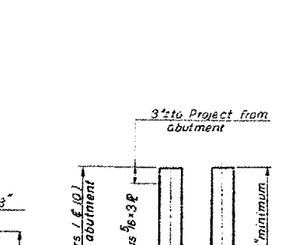

BEARING AT ABUTMENT FRONT WALL (TYPE I)

TOP OF WEB ELEVATIONS

LOCATION	GIRDERS 1 & 10	2 & 9	3 & 8	4 & 7	5 & 6
CL Brg W Abut Rear Wall	730.565	730.711	730.828	730.938	731.047
CL Brg W Abut Front Wall	730.471	730.617	730.734	730.844	730.953
CL Splice #1	730.629	730.775	730.892	731.002	731.111
CL Splice #2	730.472	730.618	730.735	730.845	730.954
CL Brg E Abut Front Wall	730.219	730.365	730.482	730.592	730.701
CL Brg E Abut Rear Wall	730.322	730.368	730.485	730.595	730.704

Note:
Elevations shown are for fabrication only.
These do not include dead load deflection.

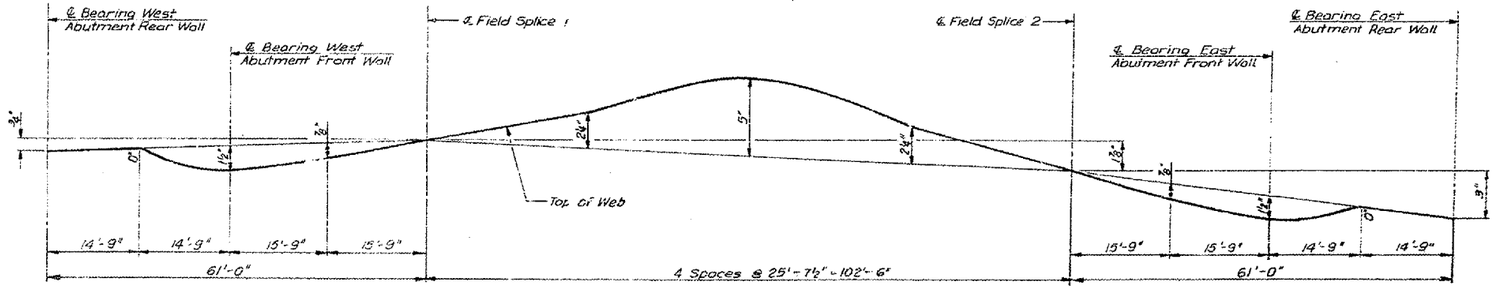

CAMBER DIAGRAM

Notes:
*Indicates M 223, Gr 50 Steel.
See Dwg. No. I 12 for alternative to swedged anchor bolts

REVISIONS NAME	DATE

ILLINOIS DEPARTMENT OF TRANSPORTATION

EXISTING STRUCTURE PLANS FOR INFORMATION ONLY

BRIDGE LOCATION 2

S.N. 050-0215

SCALE: VERT. HORIZ.
DATE 04/18/05
DRAWN BY RW
CHECKED BY

Date: 04/18/05
project: c:/projects/cmain05/cm3078/details.dgn