CONTRACT NO. 66578

F.A.I. RTE.	SECTION	COUNTY	TOTAL SHEETS	SHEET NO.
412	(62-2VB)I	MARSHALL	19	18
FED. ROAD DIST. NO.	ILLINOIS	PROJECT		

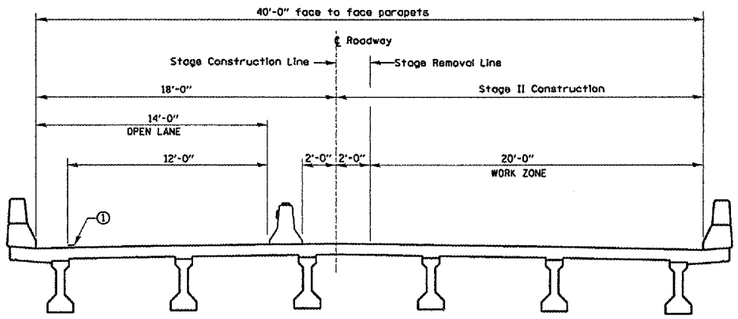

CROSS SECTION
(LOOKING SOUTH)

SYMBOLS

- Arrow board
- Work area
- Temporary concrete barrier
- Impact attenuator
- Temporary Sheet Piling

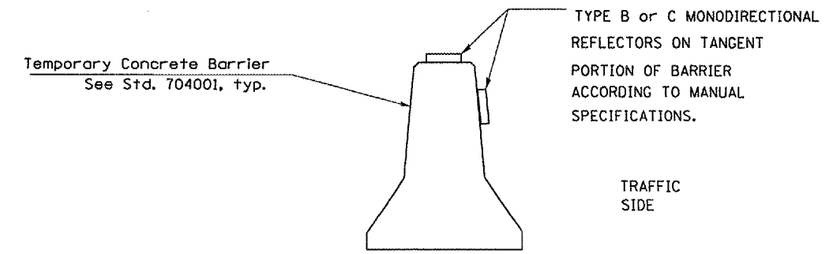

TEMPORARY CONCRETE BARRIER

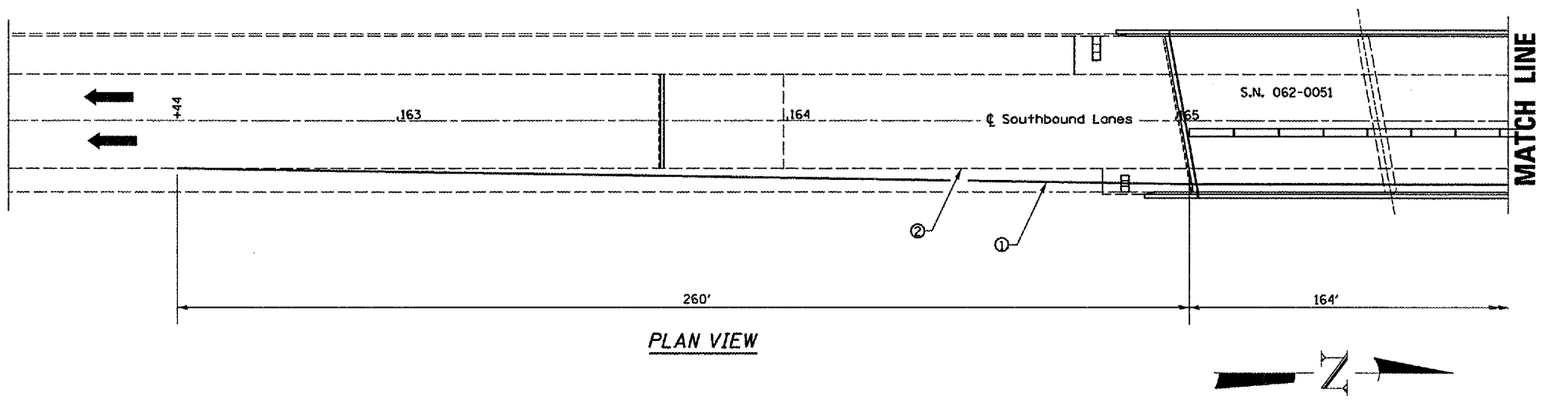

PLAN VIEW

GENERAL NOTES

This Detail is used where at any time any vehicle, equipment, workers or their activities will encroach on the lane adjacent to the shoulder, or on the shoulder within 24" of the edge of pavement.

This Detail must always be used in combination with Standard 701402 (Special)

① Reflectorized temporary pavement marking tape shall be placed throughout the work area as shown. The edge line shall be white for right lane closure and yellow for left lane closures.

② Pavement Marking Removal

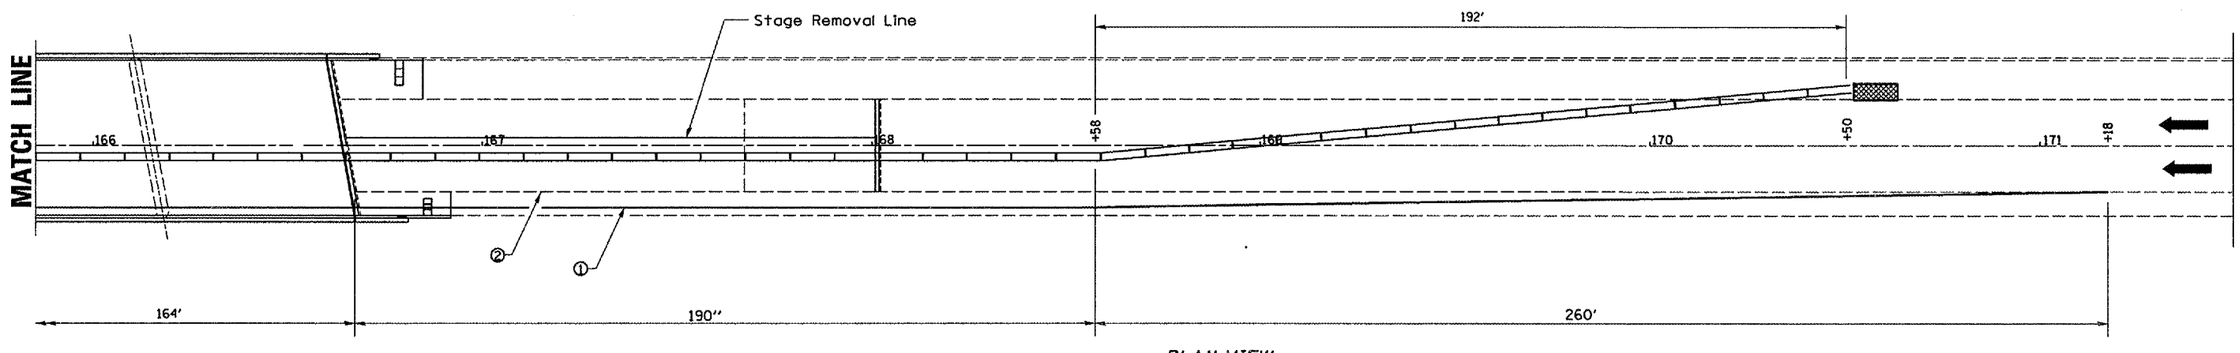

PLAN VIEW

REVISIONS	
NAME	DATE

ILLINOIS DEPARTMENT OF TRANSPORTATION
STAGING & TRAFFIC CONTROL DETAILS
STAGE II
FAI 412 (I-39)
SECTION (62-2VB)I
STA. 165+90.23
MARSHALL COUNTY

SCALE: VERT. HORIZ.
DATE 04/26/2005
DRAWN BY RLW
CHECKED BY

WORK THIS DETAIL WITH TRAFFIC CONTROL AND PROTECTION STANDARD 701402 (SPECIAL)

Date: 04/26/2005
File: c:/projects/cmain06/cm308/details.dgn