CONTRACT NO. 70477

F.A.I RTE.	SECTION	COUNTY	TOTAL SHEETS	SHEET NO.
74	92(11,12,12-1)BS-1,1	VERMILION	13	9

STA. 11+00.00 TO STA. 11+50.00

FED. ROAD DIST. NO. _ ILLINOIS FED. AID PROJECT

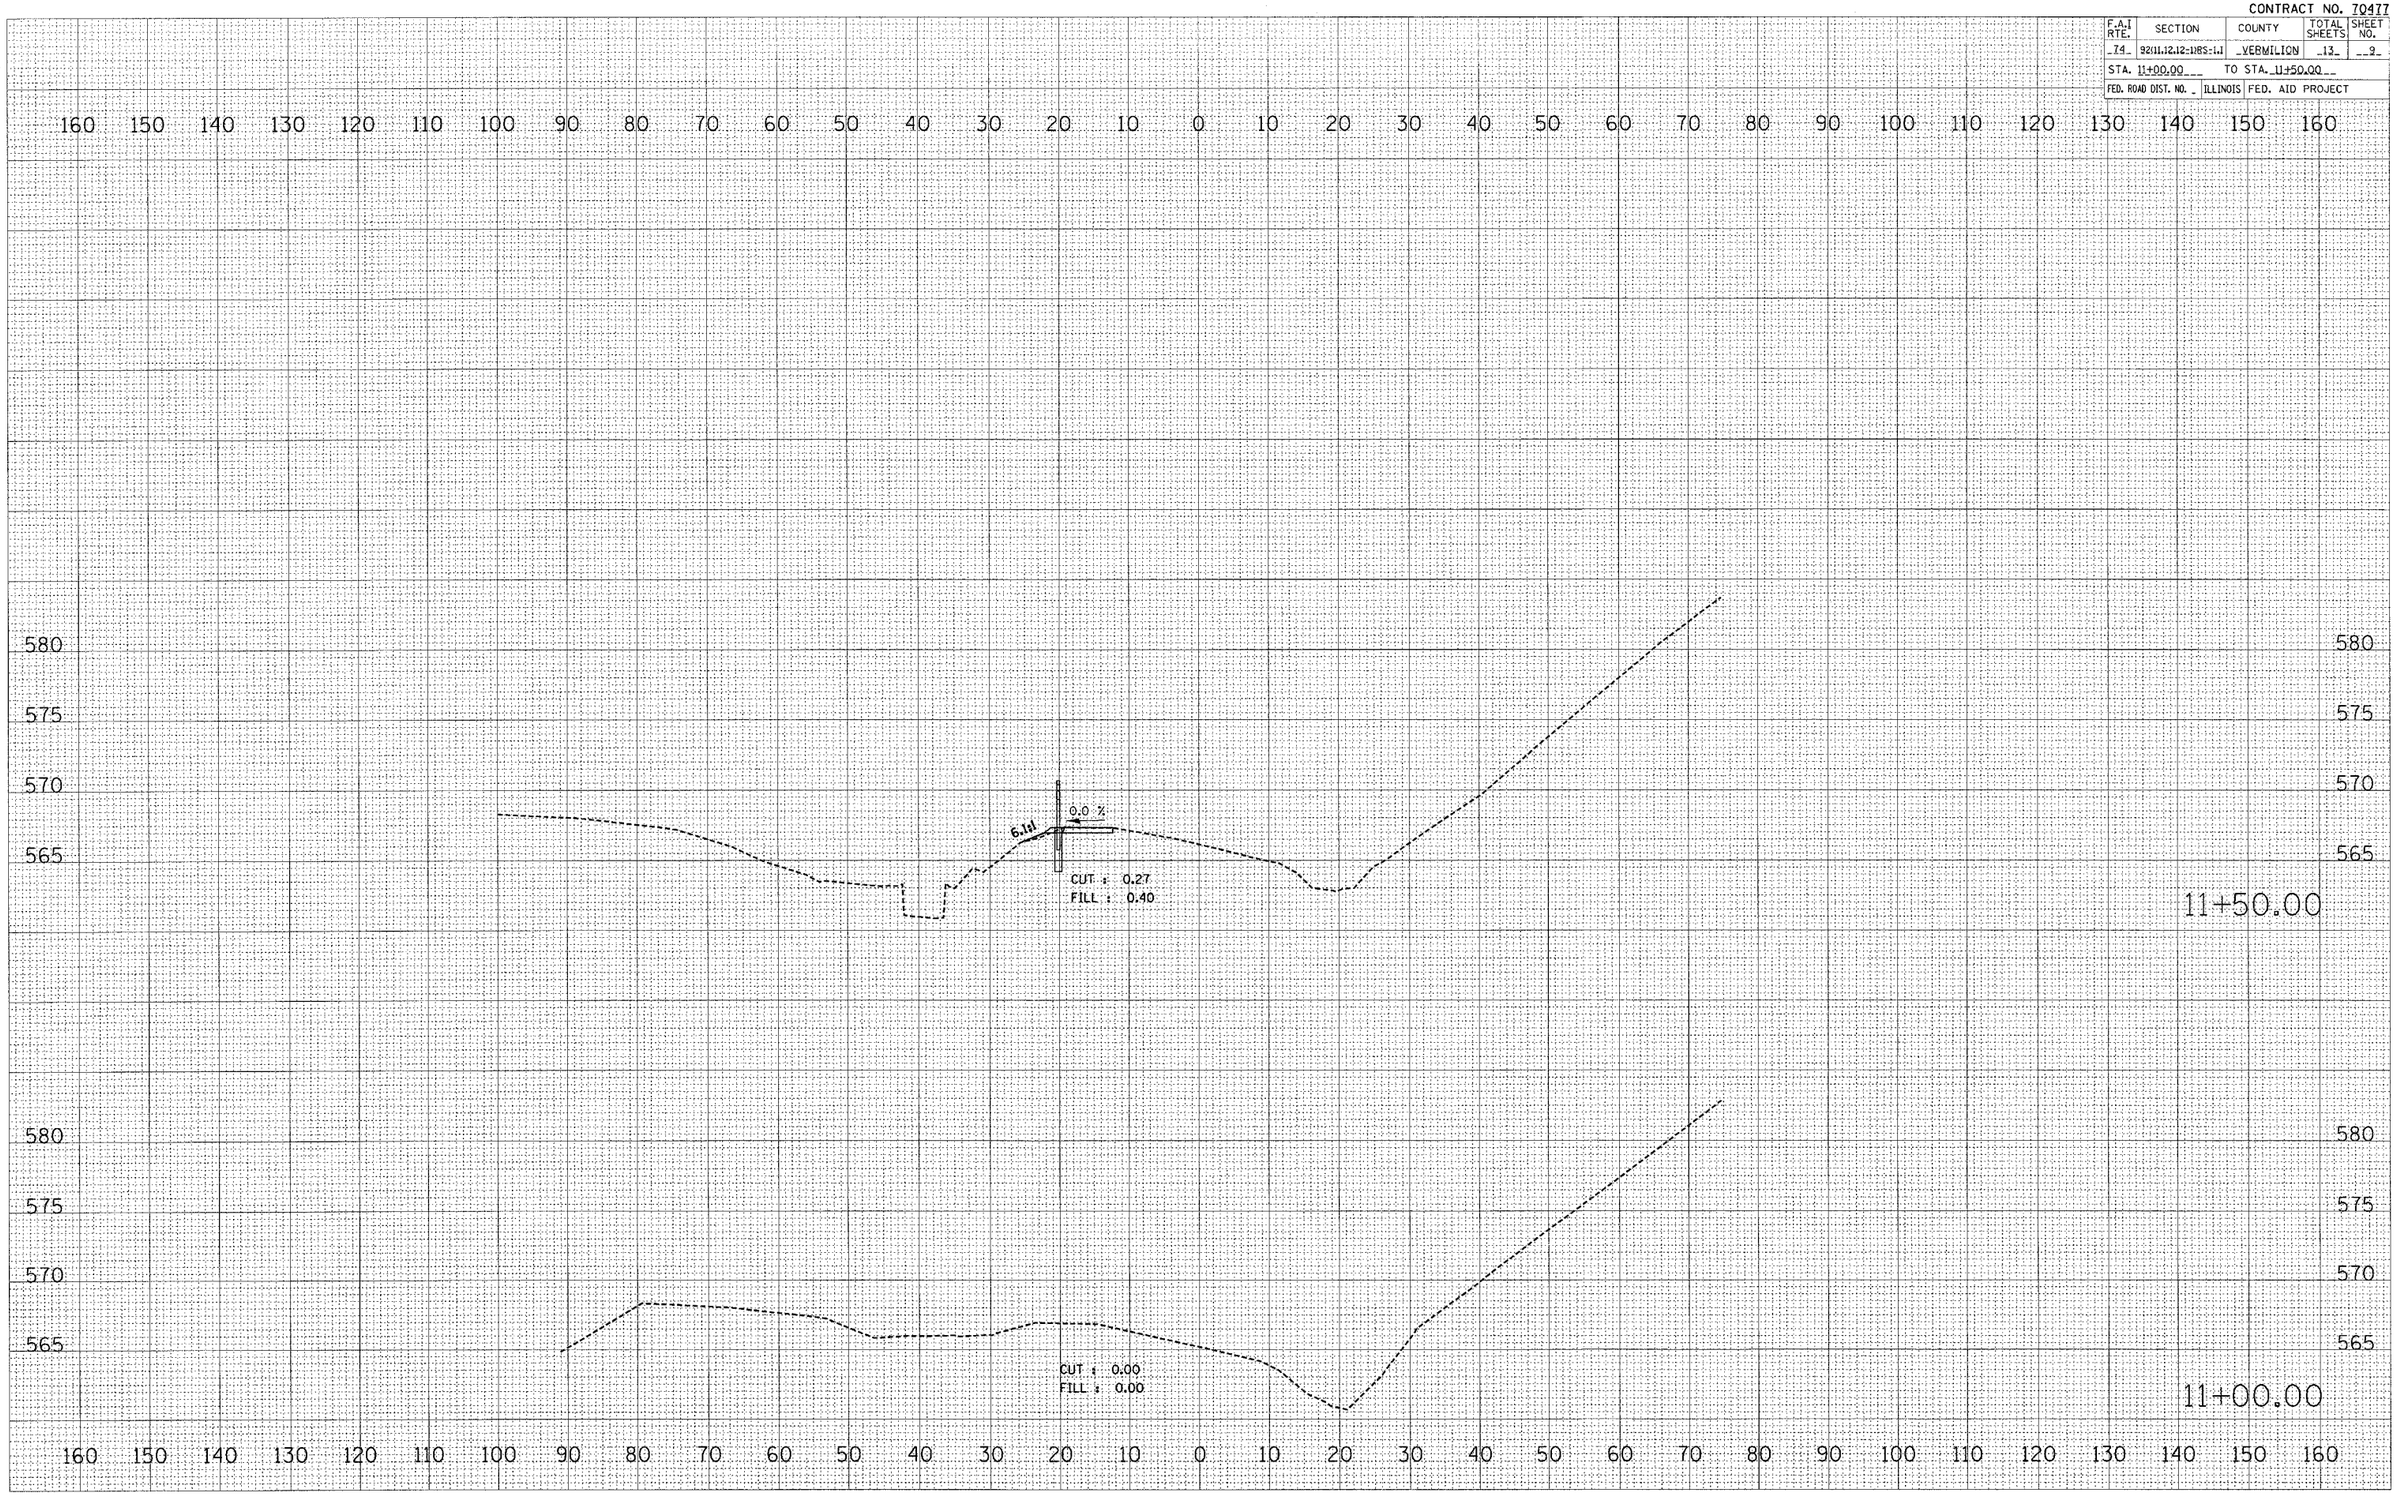

FINAL SURVEY | NOTE BOOK NO. | SURVEYED | PLOTTED | TEMPLATE | AREAS | AREAS CHECKED | BY | DATE

ORIGINAL SURVEY | NOTE BOOK NO. | SURVEYED | PLOTTED | TEMPLAT | AREAS | AREAS CHECKED | BY | DATE

PLOT DATE = $DATE$
FILE NAME = $FILEL$
PLOT SCALE = $SCALE$
USER NAME = $USER$