SIGN DETAIL

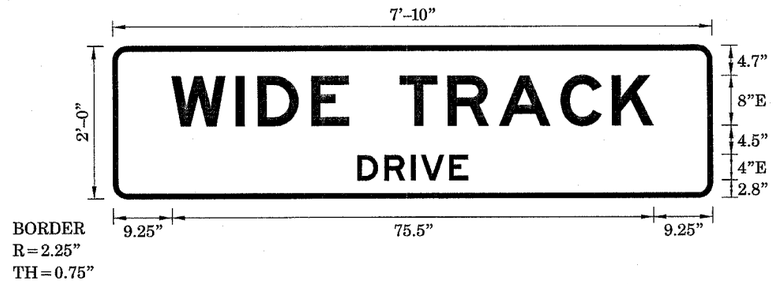

SIGN NUMBER	001	
WIDTH x HGHT.	7'-10" x 2'-0"	
BORDER WIDTH	0.75"	
CORNER RADIUS	2.25"	
MOUNTING	Overhead	
BACKGROUND	TYPE:	Reflective
	COLOR:	Green
LEGEND/BORDER	TYPE:	Reflective
	COLOR:	White /White

SYMBOL	X	Y	WID	HT

Panel Style:Mast Arm.ssi
Dimensions are in inches.tenths

Letter locations are panel edge to lower left corner

LETTER POSITIONS (X)

																					LENGTH	SERIES/SIZE
W	I	D	E		T	R	A	C	K													E8
9.2	19.3	22.7	31.1	37	45	52.5	60.6	70.2	78.3												75.5	
D	R	I	V	E																		E4
38.3	42.5	46.8	48.3	52.7																	17.3	

REVISIONS	
NAME	DATE

ILLINOIS DEPARTMENT OF TRANSPORTATION

SIGN DETAILS

DIRKSEN PKWY & WIDE TRACK DR
SANGAMON COUNTY

SCALE: NOT TO SCALE
DATE FEB 2005

DRAWN BY
CHECKED BY

PLOT DATE = 3/31/2005
FILE NAME = c:\projects\d5315f5\ts_sheets.dgn
PLOT SCALE = 20.0000 ' / IN.
REFERENCE = REF