district
6/29/2005
c:\projects\74098d\d02605pa.dgn
TYP 2

FAP RTE.	SECTION	COUNTY	TOTAL SHEETS	SHEET NO.
322	26JI	MARION	6	4
FED. ROAD DIST. NO. 7		ILLINOIS	FED. AID PROJECT NO.	

CONTRACT NO. 74098

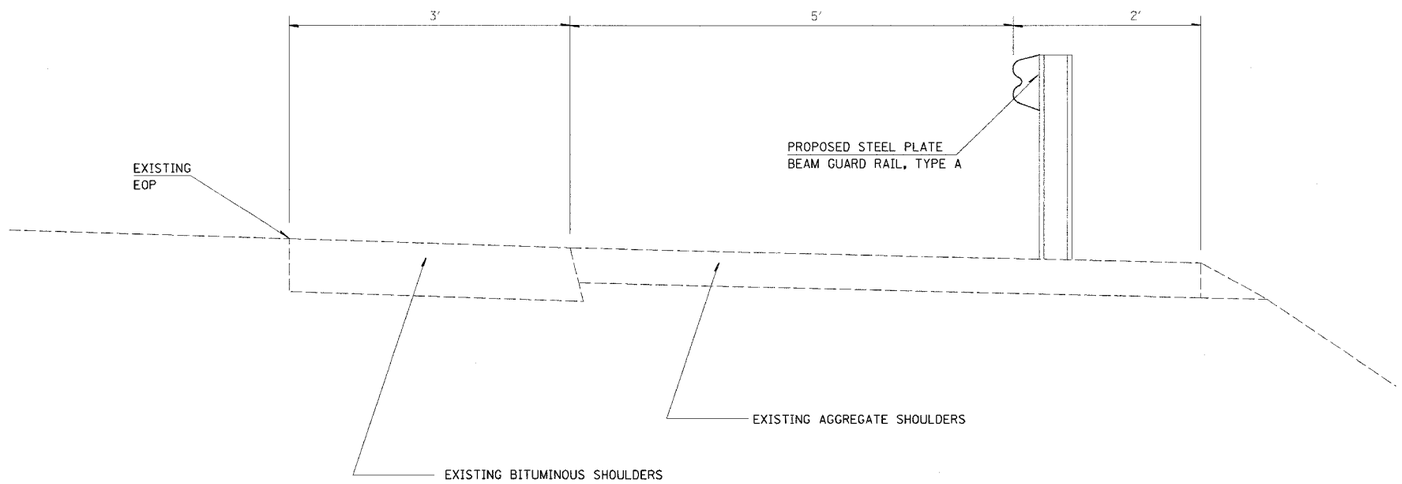

REVISIONS	
NAME	DATE

ILLINOIS DEPARTMENT OF TRANSPORTATION

DETAILS

SCALE: VERT.
HORIZ.

DATE

DRAWN BY

CHECKED BY