F.A. RTE.	SECTION	COUNTY	TOTAL SHEETS	SHEET NO.
103	27-1R	ST. CLAIR	382	168
STA.	TO STA.			
FED. ROAD DIST. NO.	ILLINOIS	FED. AID PROJECT		

CONTRACT NO. 76300

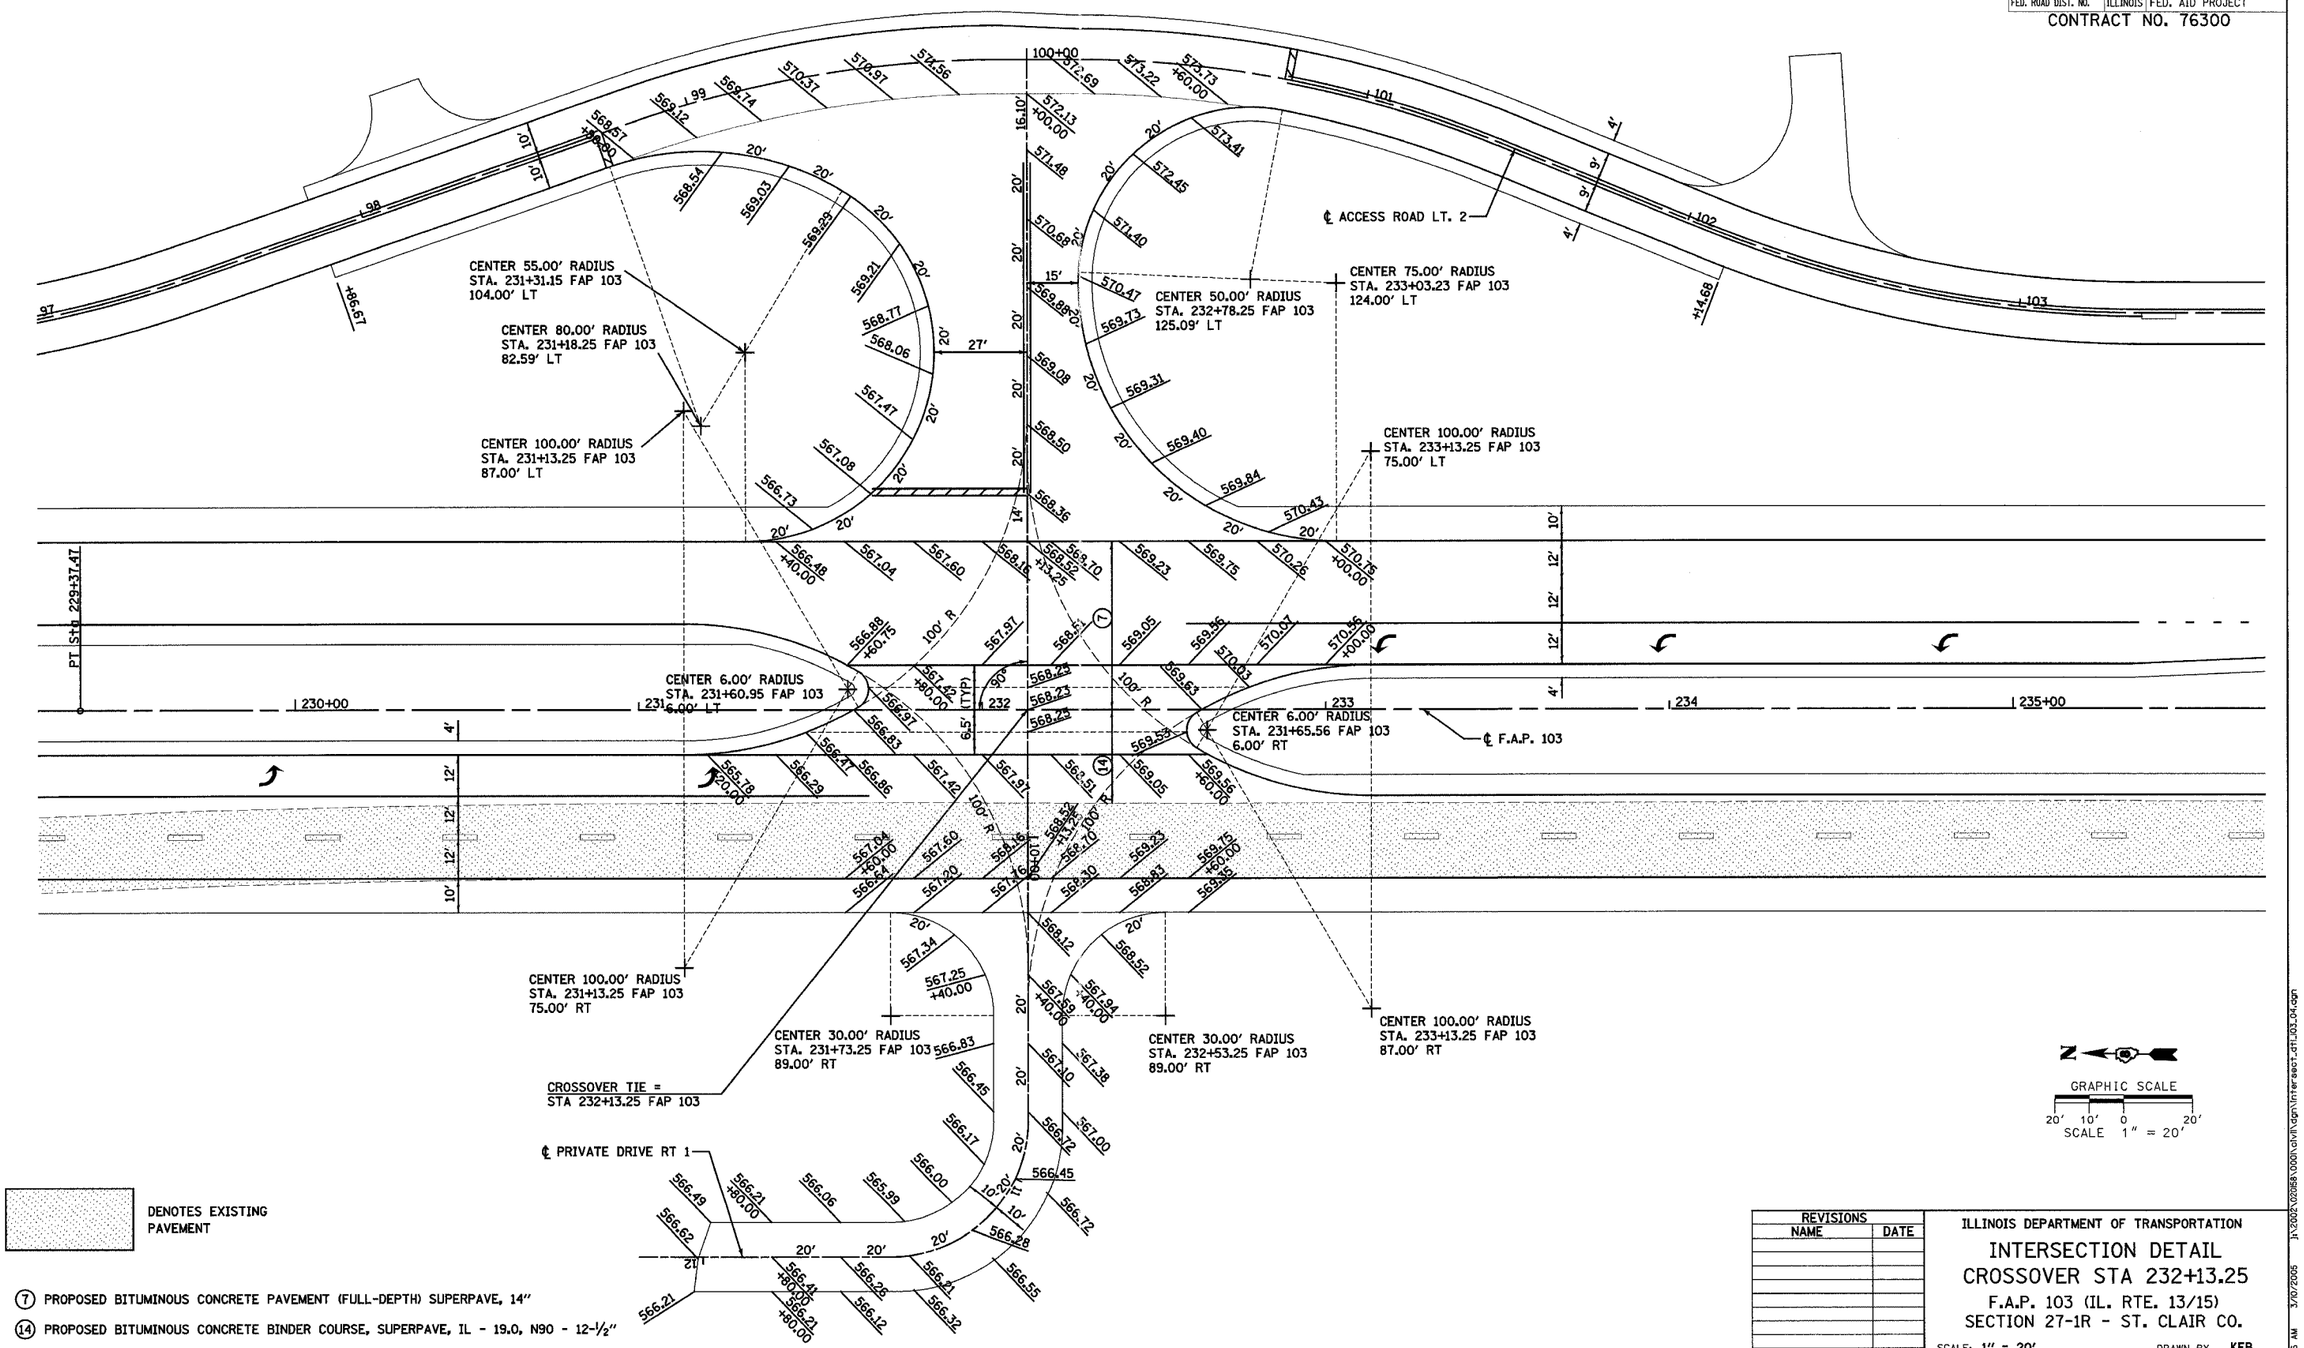

DENOTES EXISTING PAVEMENT

(7) PROPOSED BITUMINOUS CONCRETE PAVEMENT (FULL-DEPTH) SUPERPAVE, 14"

(14) PROPOSED BITUMINOUS CONCRETE BINDER COURSE, SUPERPAVE, IL - 19.0, N90 - 12-½"

SEE TYPICAL SECTIONS FOR ADDITIONAL INFORMATION

REVISIONS NAME	DATE

ILLINOIS DEPARTMENT OF TRANSPORTATION

INTERSECTION DETAIL
CROSSOVER STA 232+13.25

F.A.P. 103 (IL. RTE. 13/15)
SECTION 27-1R - ST. CLAIR CO.

SCALE: 1" = 20' DRAWN BY KEB

DATE Febuary 11, 2005 CHECKED BY RCY

J:\2002\02068\000\civil\dgn\Intersect_dtl_03.04.dgn 3/10/2005 8:43:26 AM