F.A. RTE.	SECTION	COUNTY	TOTAL SHEETS	SHEET NO.
103	27-1R	ST. CLAIR	382	376
STA.		TO STA.		
FED. ROAD DIST. NO.	ILLINOIS	FED. AID PROJECT		

CONTRACT NO. 76300

FINAL SURVEY	DATE
	BY
SURVEYED	
PLOTTED	
NOTE BOOK	TEMPLATE
NO.	AREAS CHECKED
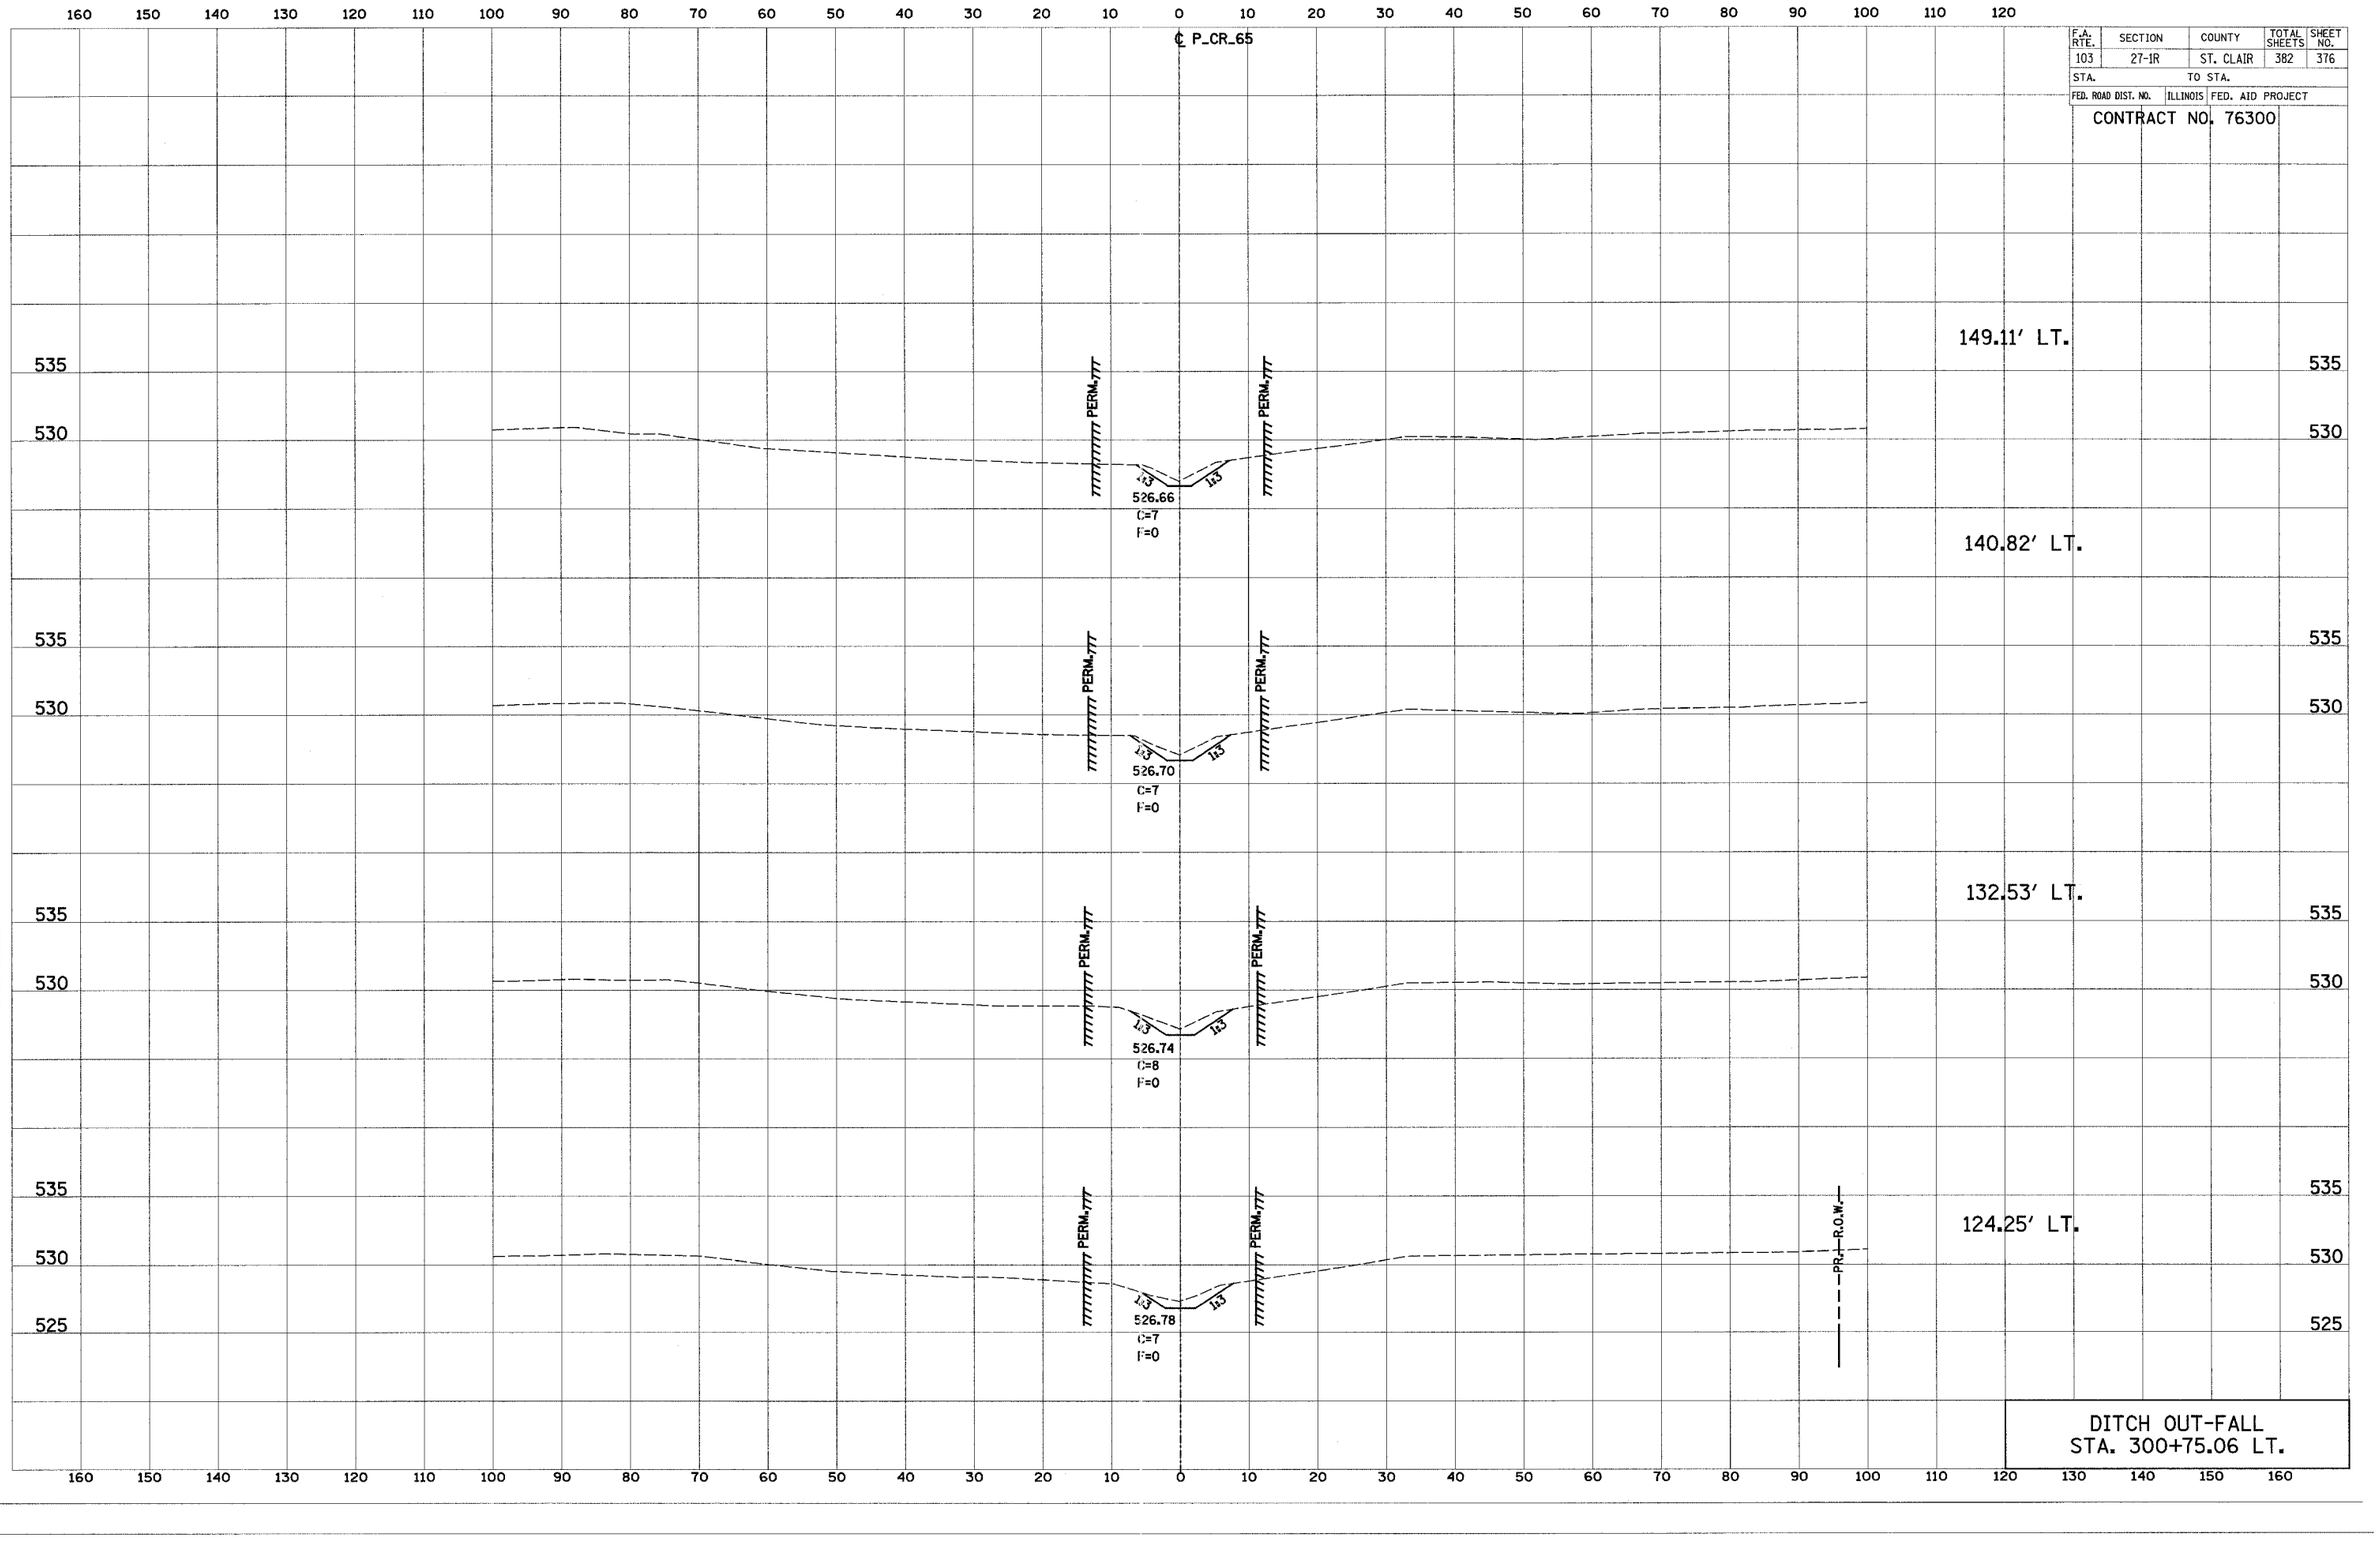
ORIGINAL SURVEY	DATE
	BY
SURVEYED	
PLOTTED	
NOTE BOOK	TEMPLATE
NO.	AREAS CHECKED