CONTRACT NO. 76940

F.A.I. RTE.	SECTION	COUNTY	TOTAL SHEETS	SHEET NO.
55	60-(1,2)I-2	MADISON	21	21
STA. 996+00		TO STA.1026+00		
FED. ROAD DIST. NO. 5	ILLINOIS	FED. AID PROJECT		

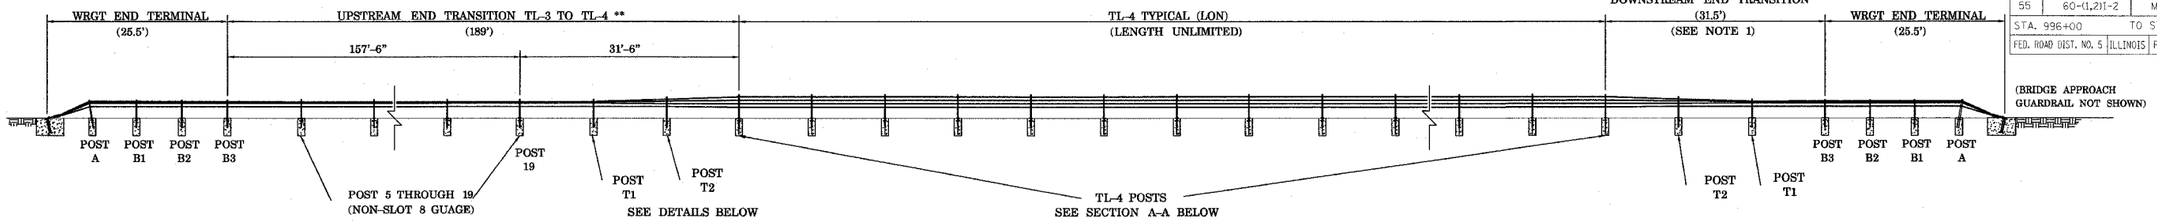

TYPICAL TL-4 LAYOUT

** PAID AS LF OF TL-4 WRSF

NOTE:

1. DOWNSTREAM END TRANSITION USED ONLY WHEN WRGT END ANCHOR IS PLACED WHERE IT CANNOT BE IMPACTED HEAD-ON; OTHERWISE USE UPSTREAM END TRANSITION.

2. A SPECIAL TL-4 END TERMINAL IS AVAILABLE (LON BEGINS 20' FROM END) FOR USE OUTSIDE THE CLEAR ZONE OR IF SHIELDED FROM IMPACT. CONTACT BRIFEN USA.

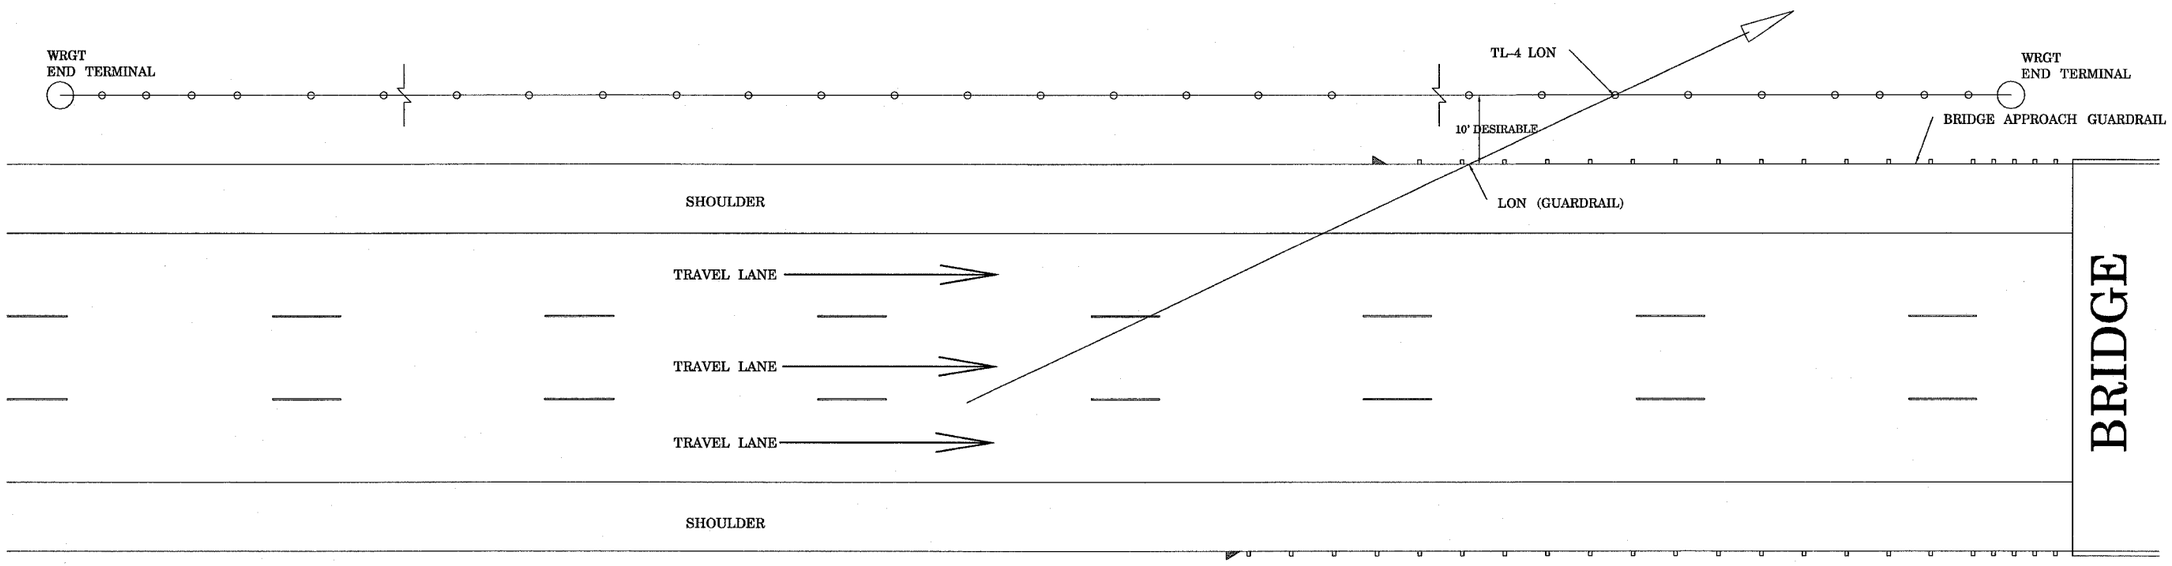

PLAN

TL-4 WRSF @ BRIDGE APPROACHES, ETC
(DOWNSTREAM WRGT END ANCHOR SHIELDED)

The information herein is proprietary to BRIFEN USA, and shall not be disclosed, duplicated or used otherwise without the express written consent of BRIFEN USA, Inc.

BRIFEN★USA INC.

Revisions			TL-4 WRSF AT BRIDGE APPROACHES (PARALLEL GUARDRAIL)		
No.	Date	By			
1.	5.26.05	MW	Date 5.17.05	Drawn By Manita Workman	Scale None
2.	6.21.05	MW			
3.	6.28.05	MW			Sheet No.
4.					
5.			Dwg. No.	WRSF-05-209a	9 of 9

PLOT DATE = 7/18/2006
FILE NAME = c:\pw_work\s\sad8335\plan\plsd8325a.dgn
PLOT SCALE = 50.0269 ' / IN.
REFERENCE = REF