CONTRACT NO. 76960

F.A.U. RTE.	SECTION	COUNTY	TOTAL SHEETS	SHEET NO.
9128	28-RS-1	MADISON	14	9
STA.	TO STA.			
FED. ROAD DIST. NO.	ILLINOIS	FED. AID PROJECT		

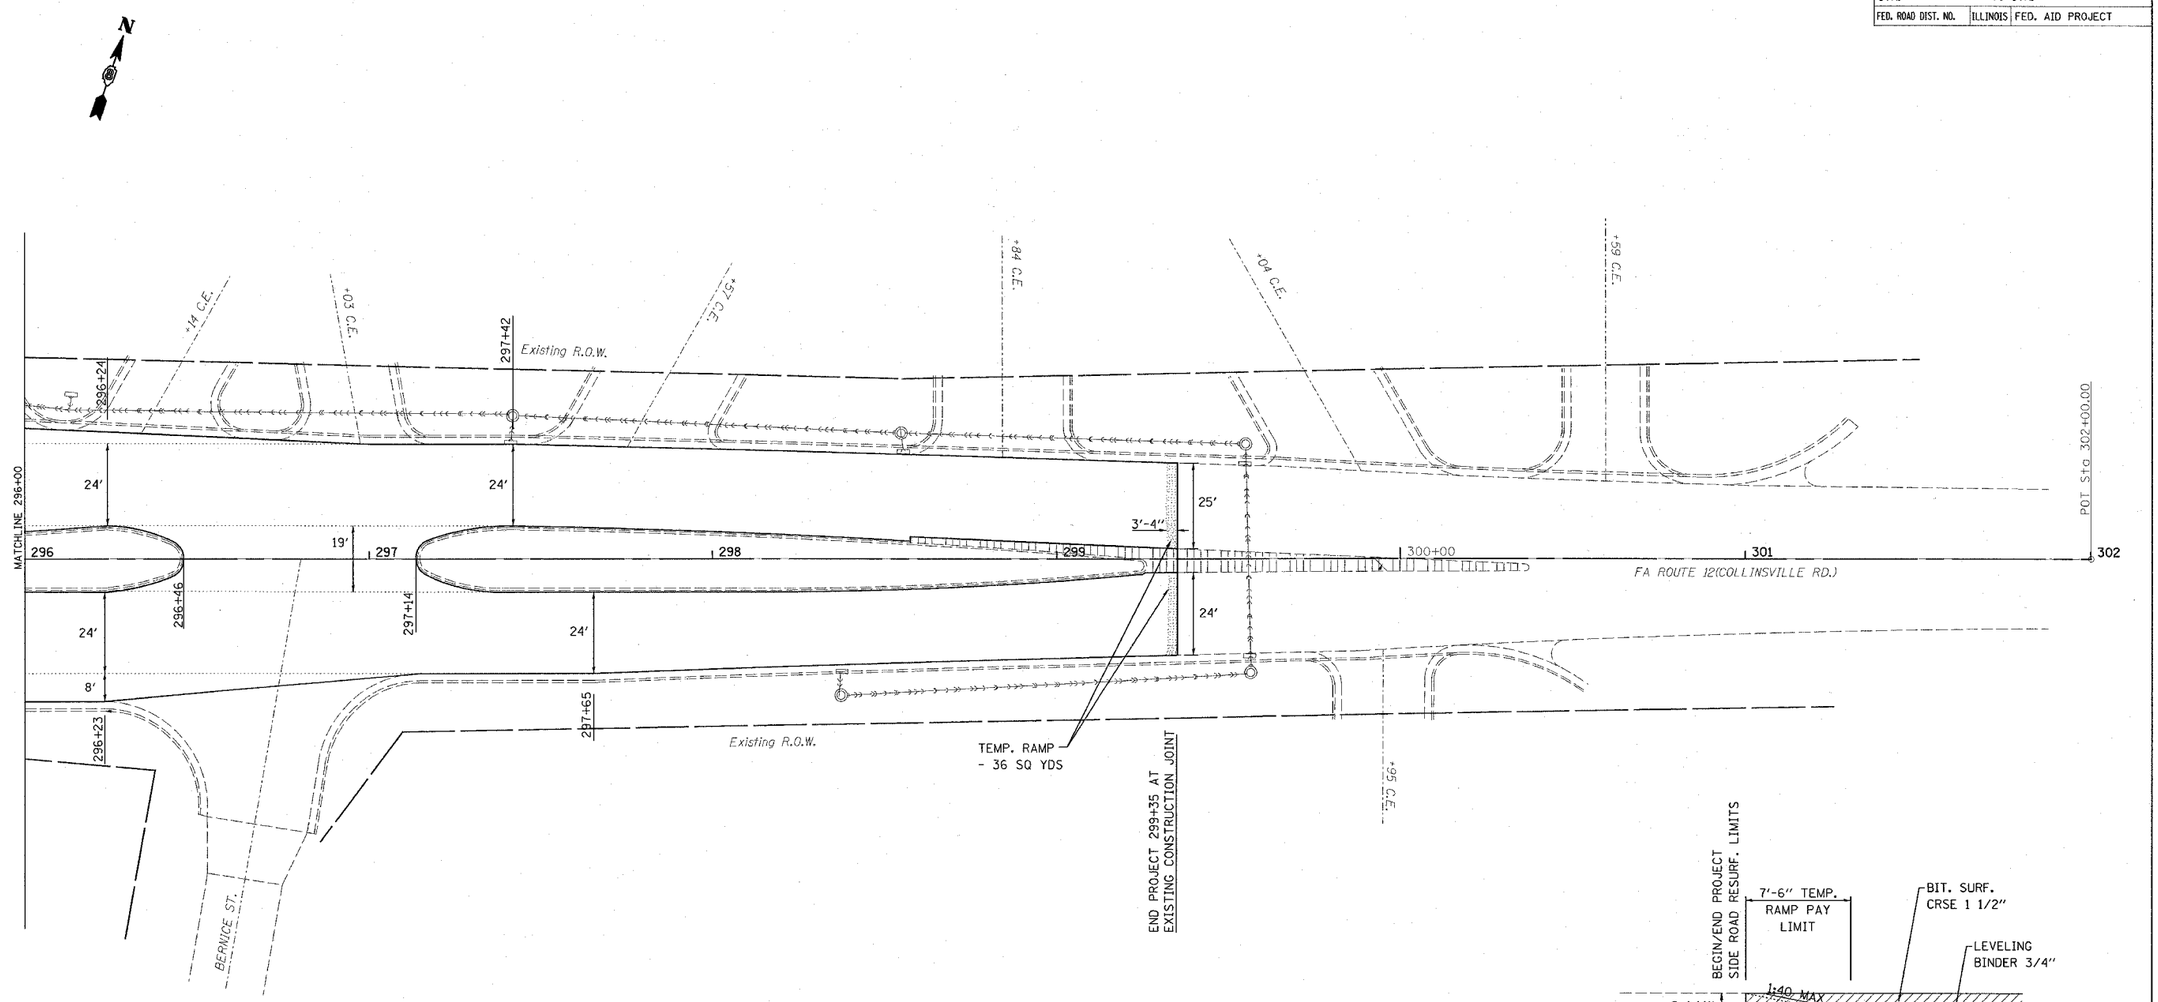

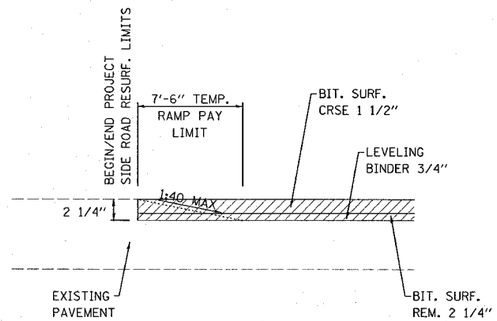

BUTT JOINT / TEMPORARY RAMP DETAIL

REVISIONS NAME	DATE

ILLINOIS DEPARTMENT OF TRANSPORTATION

PLAN VIEW

FAU ROUTE 9128
SECTION 28-RS-1
MADISON COUNTY

SCALE: VERT.
HORIZ.
DATE

DRAWN BY
CHECKED BY

PLOT DATE = 6/30/2005
FILE NAME = e:\pro_jects\ed18105\plan\pln18105a.dgn
PLOT SCALE = 20.0000 ' / IN.
REFERENCE = 4MEF4