SECTION	COUNTY	TOTAL SHEETS	SHEET NO.
05-F3000-01-BT	COOK	92	19
STA.	TO STA.		
IDOT PROJECT NO. CMM-8003(498)			
SALT CREEK GREENWAY TRAIL			

CONTRACT NO. 83667

COOK COUNTY FOREST PRESERVE DISTRICT

SIGN TO BE PLACED PRIOR TO START OF CONSTRUCTION AND REMOVED UPON COMPLETION OF CONSTRUCTION (PAID FOR AS TRAFFIC CONTROL AND PROTECTION, STANDARD 701801)

TRAIL CLOSED

1.8 SM DETECTABLE WARNING
6 SM PCC SIDEWALK

MATCH LINE STA. 31+200

WOLF ROAD

PROP. CURVE 40
PI STA = 31+226.972
Δ = 74° 56′ 09″ (LT)
R = 17.000 m
T = 13.029 m
L = 22.234 m
E = 4.419 m

PC STA 31+213.942
PT STA 31+236.176

W1-2L
450mmX450mm
3.05 m TY A POST

PAVEMENT REMOVAL AND BIT. CONC. SURF. COURSE, SUPERPAVE, MIX C, N50, 50 mm. PAINT PVT. MKG. - LINE 100 mm (SOLID YELLOW ℄)

CURVE 40
CURVE 41
CURVE 42
CURVE 43
CURVE 44
CURVE 45

PC STA 31+259.197
PT STA 31+278.521
PC STA 31+323.068
PT STA 31+348.005
PC STA 31+376.046
PT STA 31+408.969
PC STA 31+446.387
PT STA 31+451.211
PC STA 31+467.213
PT STA 31+475.873
PC STA 31+496.974

ONE-WAY CONSTRUCTION ACCESS

EXISTING STOP SIGN TO REMAIN

BEGIN RECONSTRUCTION STA.31+214

STA. EQUATION:
STA. 31+201.905 BK
STA. 31+200.000 AH

℄ EXIST. BIKE PATH

NOTE: ACCESS IS RESTRICTED TO THE TRAIL ONLY BETWEEN WOLF ROAD AND EDGEWOOD AVENUE. NO TURNAROUNDS ALLOWED.

BITUMINOUS SURFACE REMOVAL (PAID AS PAVEMENT REMOVAL)

3.0 m (TYP.)
1.5 m (TYP.)

SIGN PANEL, TYPE 1 WITH ALUMINUM SIGN POST, SPECIAL (SEE DETAIL)

(A)

Salt Creek Trail

Trail Segment By Forest Preserve District of Cook County

PROP. CURVE 41
PI STA = 31+268.943
Δ = 18° 27′ 12″ (RT)
R = 60.000 m
T = 9.747 m
L = 19.324 m
E = 0.786 m

PROP. CURVE 42
PI STA = 31+335.638
Δ = 17° 51′ 37″ (RT)
R = 80.000 m
T = 12.571 m
L = 24.938 m
E = 0.982 m

PROP. CURVE 43
PI STA = 31+392.658
Δ = 18° 51′ 49″ (RT)
R = 100.000 m
T = 16.612 m
L = 32.923 m
E = 1.370 m

PROP. CURVE 44
PI STA = 31+452.149
Δ = 19° 31′ 31″ (RT)
R = 30.000 m
T = 5.162 m
L = 10.223 m
E = 0.441 m

PI STA = 31+471.560
Δ = 12° 24′ 19″ (LT)
R = 40.000 m
T = 4.347 m
L = 8.660 m
E = 0.236 m

LEGEND

X TREE REMOVAL

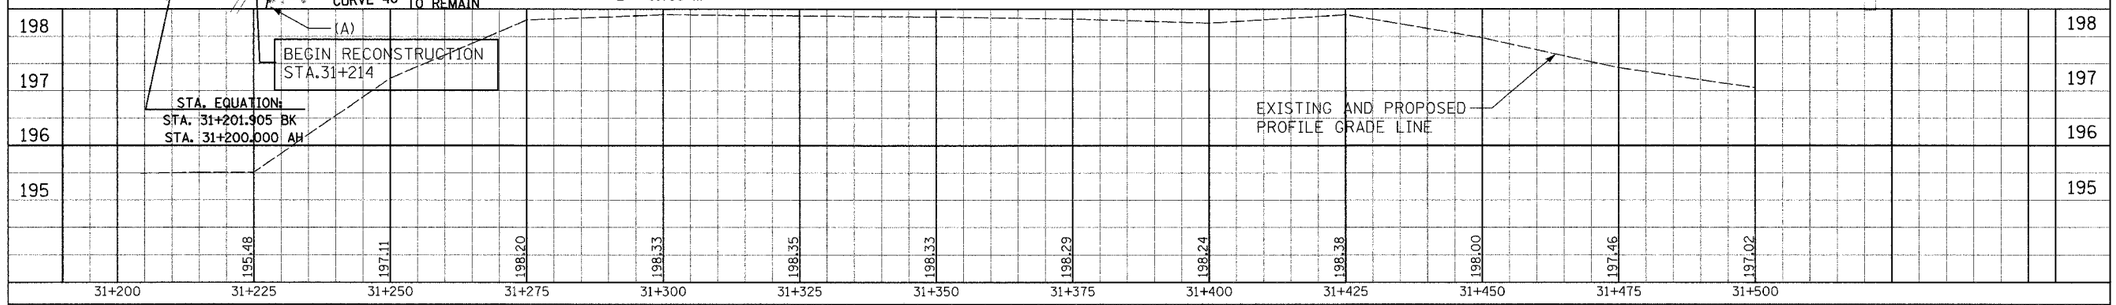

PROP. CURVE 46
PI STA = 31+510.428
Δ = 12° 47′ 41″ (RT)
R = 120.000 m
T = 13.454 m
L = 26.797 m
E = 0.752 m

PAVEMENT REMOVAL AND BIT. CONC. SURF. COURSE, SUPERPAVE, MIX C, N50, 50 mm. PAINT PVT. MKG. - LINE 100 mm (SOLID YELLOW ℄)

MATCH LINE STA. 31+500

CURVE 46
CURVE 47
CURVE 48
CURVE 49
CURVE 50
CURVE 51
CURVE 52
CURVE 53
CURVE 54

PT STA 31+523.771
PC STA 31+561.439
PT STA 31+567.043
PC STA 31+606.703
PT STA 31+644.124
PC STA 31+658.636
PT STA 31+669.980
PC STA 31+709.636
PT STA 31+722.716
PC STA 31+734.841
PT STA 31+745.692
PC STA 31+755.744
PT STA 31+803.004
PC STA 31+811.058
PT STA 31+826.417

PROP. CURVE 47
PI STA = 31+564.241
Δ = 1° 36′ 20″ (RT)
R = 200.000 m
T = 2.802 m
L = 5.604 m
E = 0.020 m

PROP. CURVE 48
PI STA = 31+626.003
Δ = 34° 34′ 54″ (RT)
R = 62.000 m
T = 19.300 m
L = 37.421 m
E = 2.934 m

PROP. CURVE 49
PI STA = 31+664.377
Δ = 21° 39′ 55″ (LT)
R = 30.000 m
T = 5.741 m
L = 11.344 m
E = 0.544 m

PROP. CURVE 50
PI STA = 31+690.168
Δ = 22° 07′ 20″ (RT)
R = 30.000 m
T = 5.865 m
L = 11.583 m
E = 0.568 m

PROP. CURVE 51
PI STA = 31+716.234
Δ = 25° 10′ 16″ (LT)
R = 30.000 m
T = 6.698 m
L = 13.180 m
E = 0.739 m

PROP. CURVE 52
PI STA = 31+740.372
Δ = 6° 19′ 54″ (RT)
R = 100.000 m
T = 5.531 m
L = 11.051 m
E = 0.153 m

PROP. CURVE 53
PI STA = 31+780.261
Δ = 37° 36′ 28″ (LT)
R = 72.000 m
T = 24.516 m
L = 47.259 m
E = 4.059 m

PROP. CURVE 54
PI STA = 31+818.761
Δ = 11° 00′ 02″ (RT)
R = 80.000 m
T = 7.704 m
L = 15.360 m
E = 0.370 m

WETLAND SITE 29

COOK COUNTY FOREST PRESERVE DISTRICT

℄ EXIST. BIKE PATH

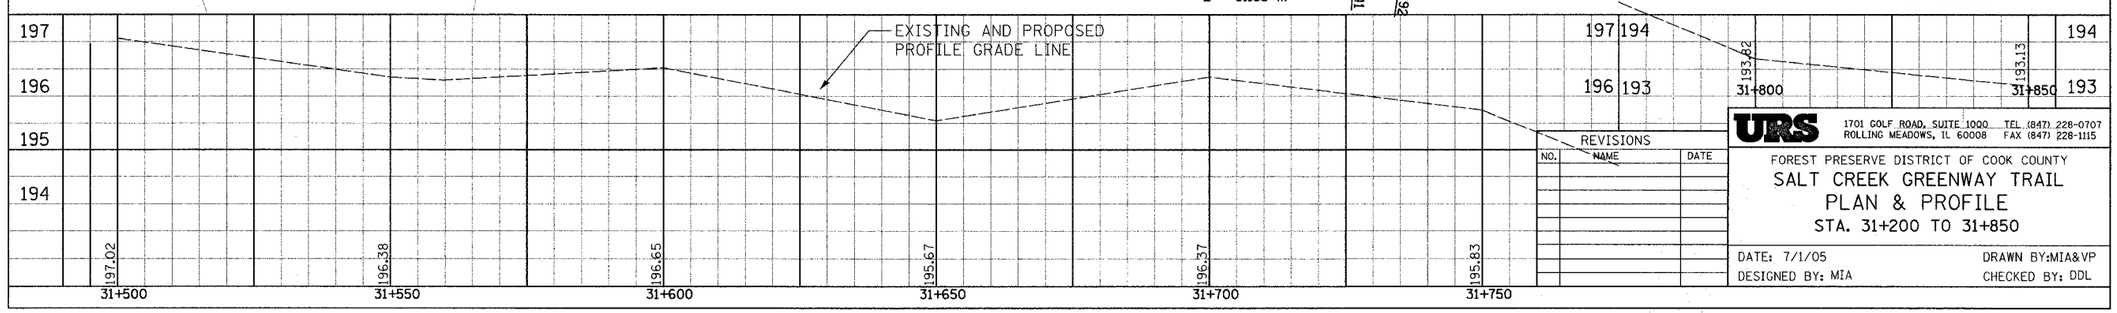

REVISIONS

NO.	NAME	DATE

URS
1701 GOLF ROAD, SUITE 1000 TEL (847) 228-0707
ROLLING MEADOWS, IL 60008 FAX (847) 228-1115

FOREST PRESERVE DISTRICT OF COOK COUNTY

SALT CREEK GREENWAY TRAIL
PLAN & PROFILE
STA. 31+200 TO 31+850

DATE: 7/1/05 DRAWN BY:MIA&VP

DESIGNED BY: MIA CHECKED BY: DDL

FINAL SURVEY NOTE: BOOK/TEMPLATE AREAS NO. AREAS CHECKED BY DATE

ORIGINAL SURVEY NOTE: BOOK/TEMPLATE AREAS NO. AREAS CHECKED SURVEYED PLOTTED BY DATE