F.A. RTE.	SECTION	COUNTY	TOTAL SHEETS	SHEET NO.
	05-F3000-01-BT	COOK	92	71
STA.		TO STA.		
FED. ROAD DIST. NO.		ILLINOIS	FED. AID PROJECT	

CONTRACT NO. 83667

FINAL SURVEY	NOTE BOOK	NO.
SURVEYED		
PLOTTED		
TOTAL AREAS		
AREAS CHECKED		

BY	DATE

ORIGINAL SURVEY	NOTE BOOK	NO.
SURVEYED		
PLOTTED		
TOTAL AREAS		
AREAS CHECKED		

BY	DATE

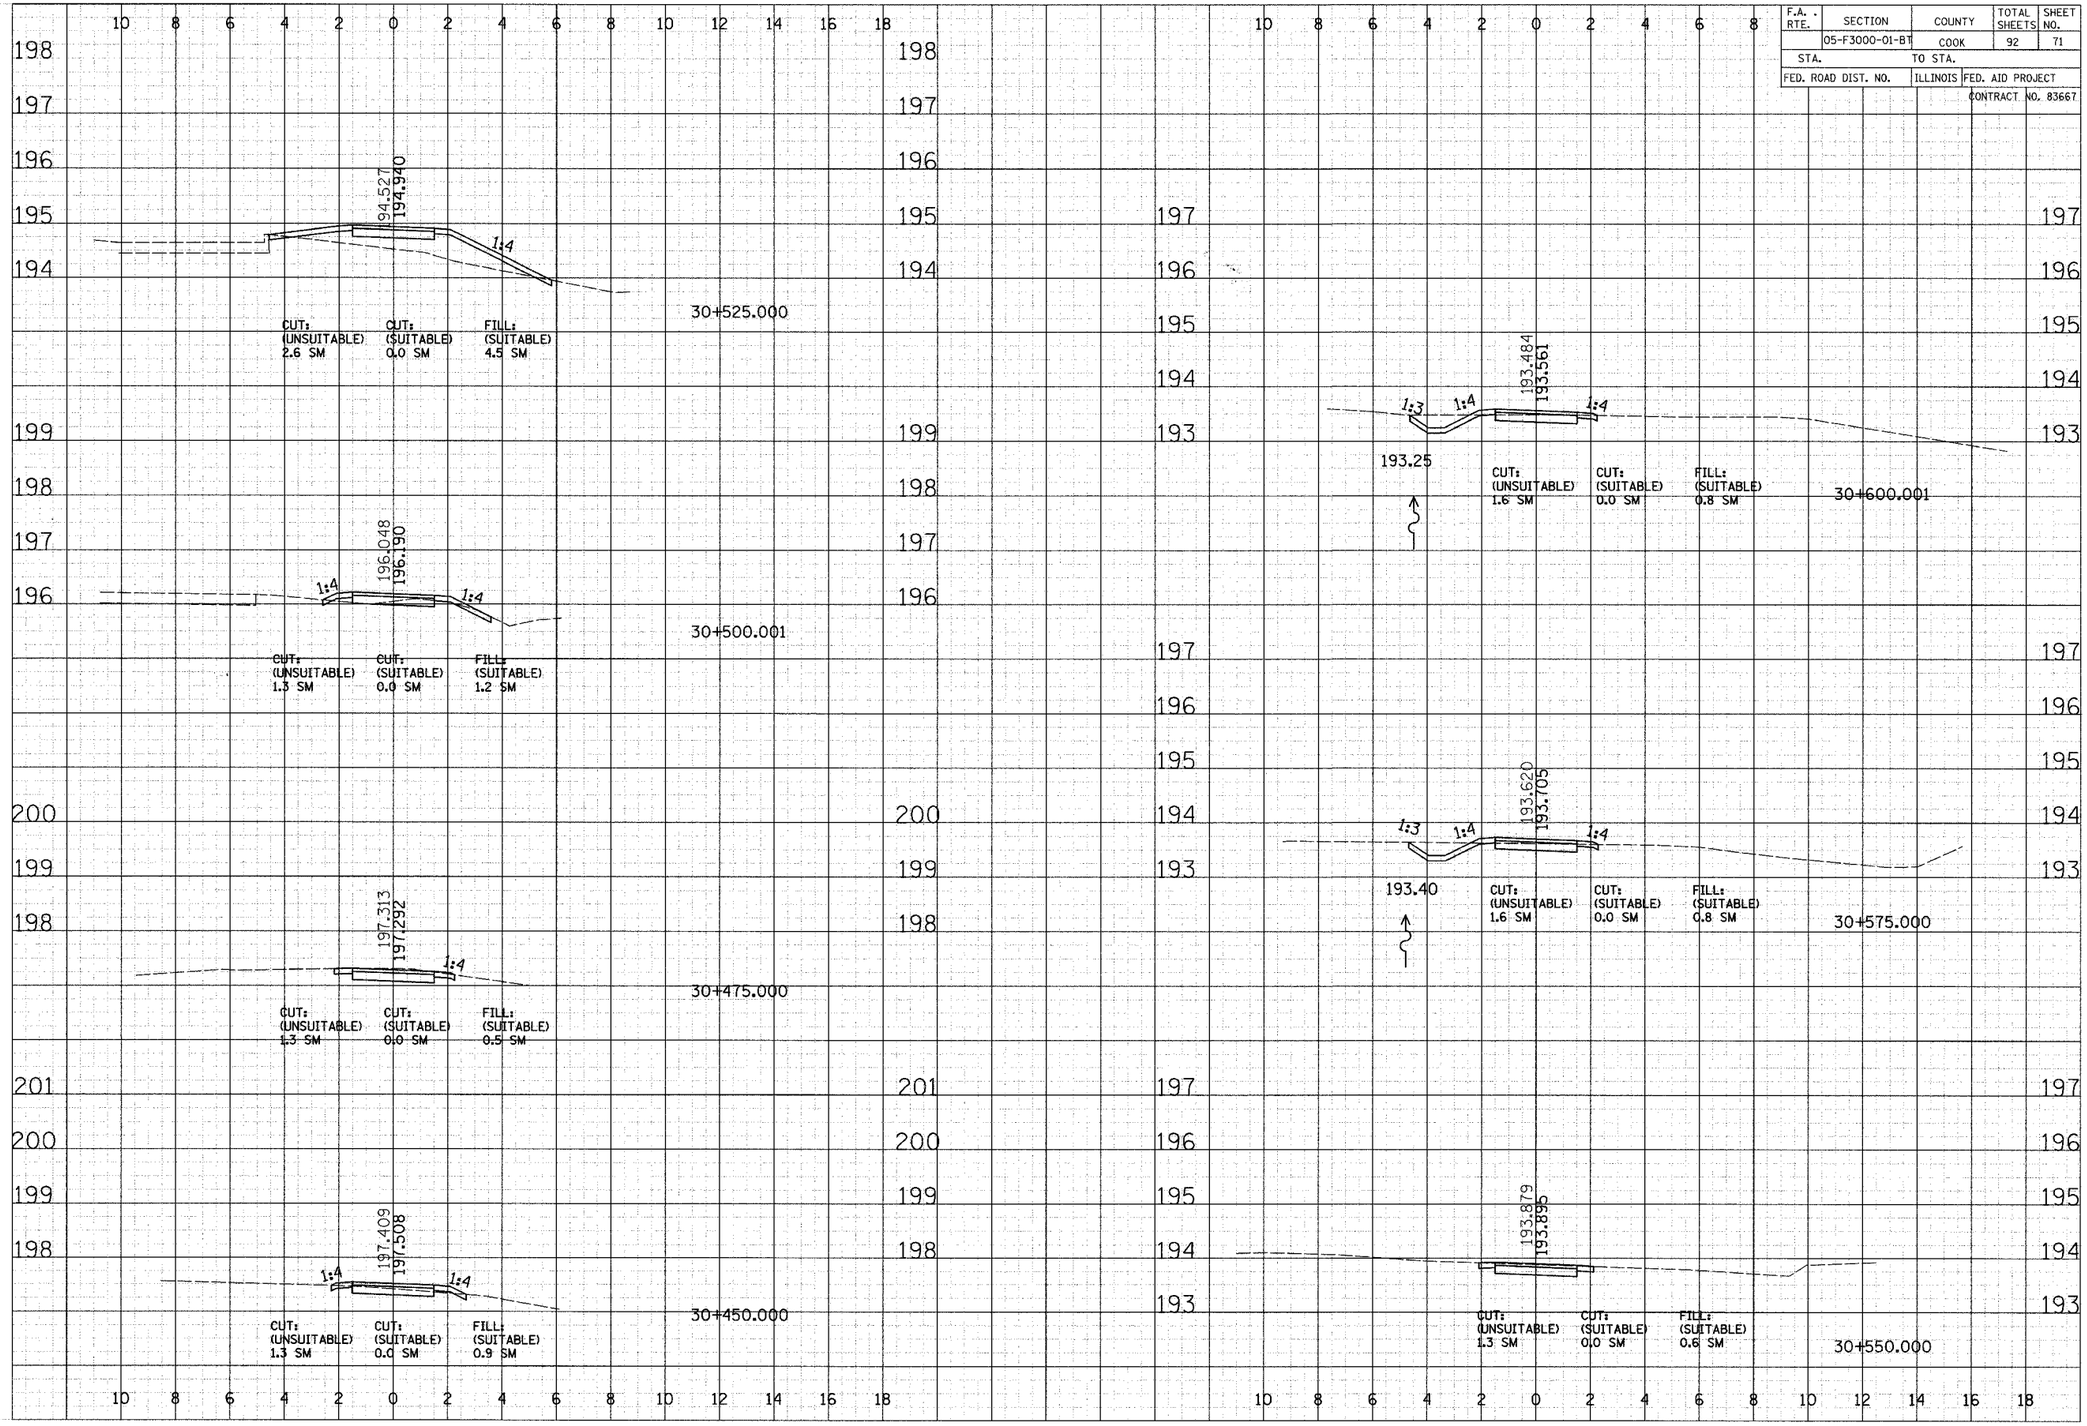

CROSS SECTIONS - COOK COUNTY FP