F.A.U. RTE.	SECTION	COUNTY	TOTAL SHEETS	SHEET NO
	03-P4045-01-BT	COOK	080	015
STA.	TO STA.			
FED. ROAD DIST. NO.	ILLINOIS	FED. AID PROJECT		

CONTRACT NO. 83811

N

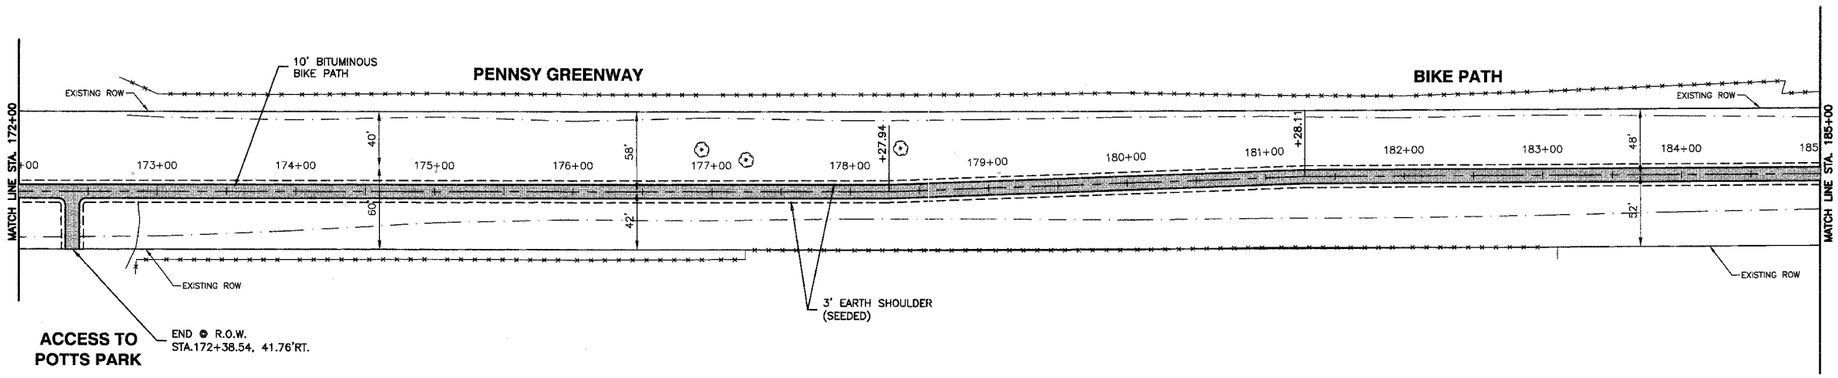

LEGEND

- EXISTING DITCH ℄
- EXISTING TOP OF BANK
- EXISTING FENCE
- EXISTING BUSH / HEDGE LINE
- EXISTING TREE LINE
- EXISTING RIGHT OF WAY
- PROPOSED BIKE PATH CENTERLINE
- 3' EARTH SHOULDER (SEEDED)
- PROPOSED BIT. BIKE PATH

BENCH MARK: 213

CROSS CUT ON TRAFFIC SIGNAL BASE @ S.W. CORNER 186TH ST. & WENTWORTH AVE.
ELEVATION=615.48

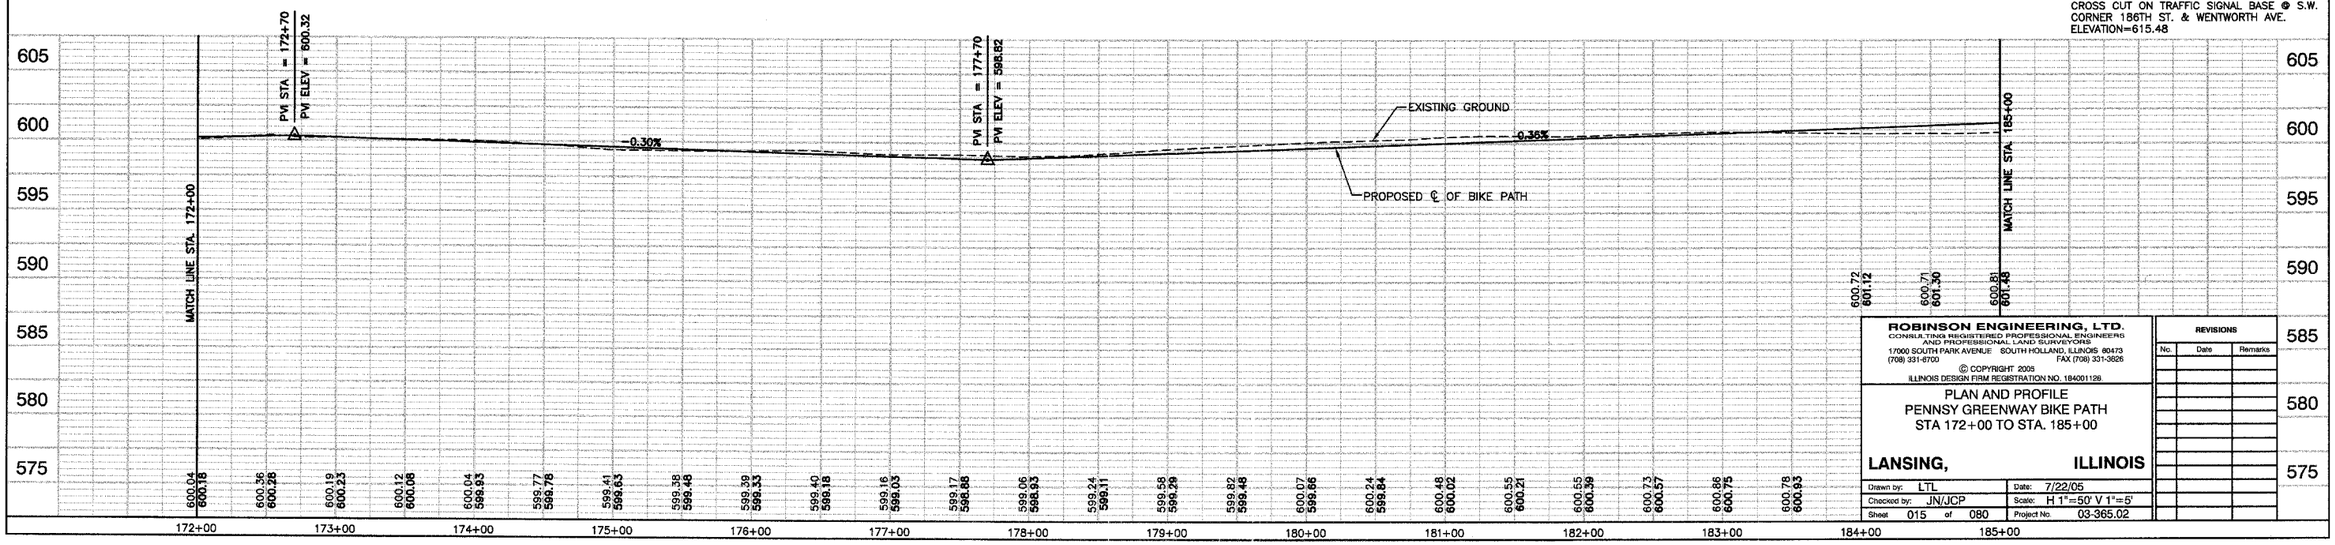

ROBINSON ENGINEERING, LTD.
CONSULTING REGISTERED PROFESSIONAL ENGINEERS AND PROFESSIONAL LAND SURVEYORS
17000 SOUTH PARK AVENUE SOUTH HOLLAND, ILLINOIS 60473
(708) 331-6700 FAX (708) 331-3626

© COPYRIGHT 2005

ILLINOIS DESIGN FIRM REGISTRATION NO. 184001126

REVISIONS		
No.	Date	Remarks

PLAN AND PROFILE
PENNSY GREENWAY BIKE PATH
STA 172+00 TO STA. 185+00

LANSING, ILLINOIS

Drawn by:	LTL	Date:	7/22/05
Checked by:	JN/JCP	Scale:	H 1"=50' V 1"=5'
Sheet	015 of 080	Project No.	03-365.02

03365-PLPR-02 - PP10