| RTE. | SECTION | COUNTY | TOTAL SHEETS | SHEET NO |
|---|---|---|---|---|
| TR 227 | 98-11120-00-BR | JEFFERSON | 35 | 15 |
| STA. 50' SOUTH | TO STA. 250' SOUTH | | | |
| FED. ROAD DIST. NO. 7 | ILLINOIS | FED. AID PROJECT | | |
| | | CONTRACT NO. 95437 | | |

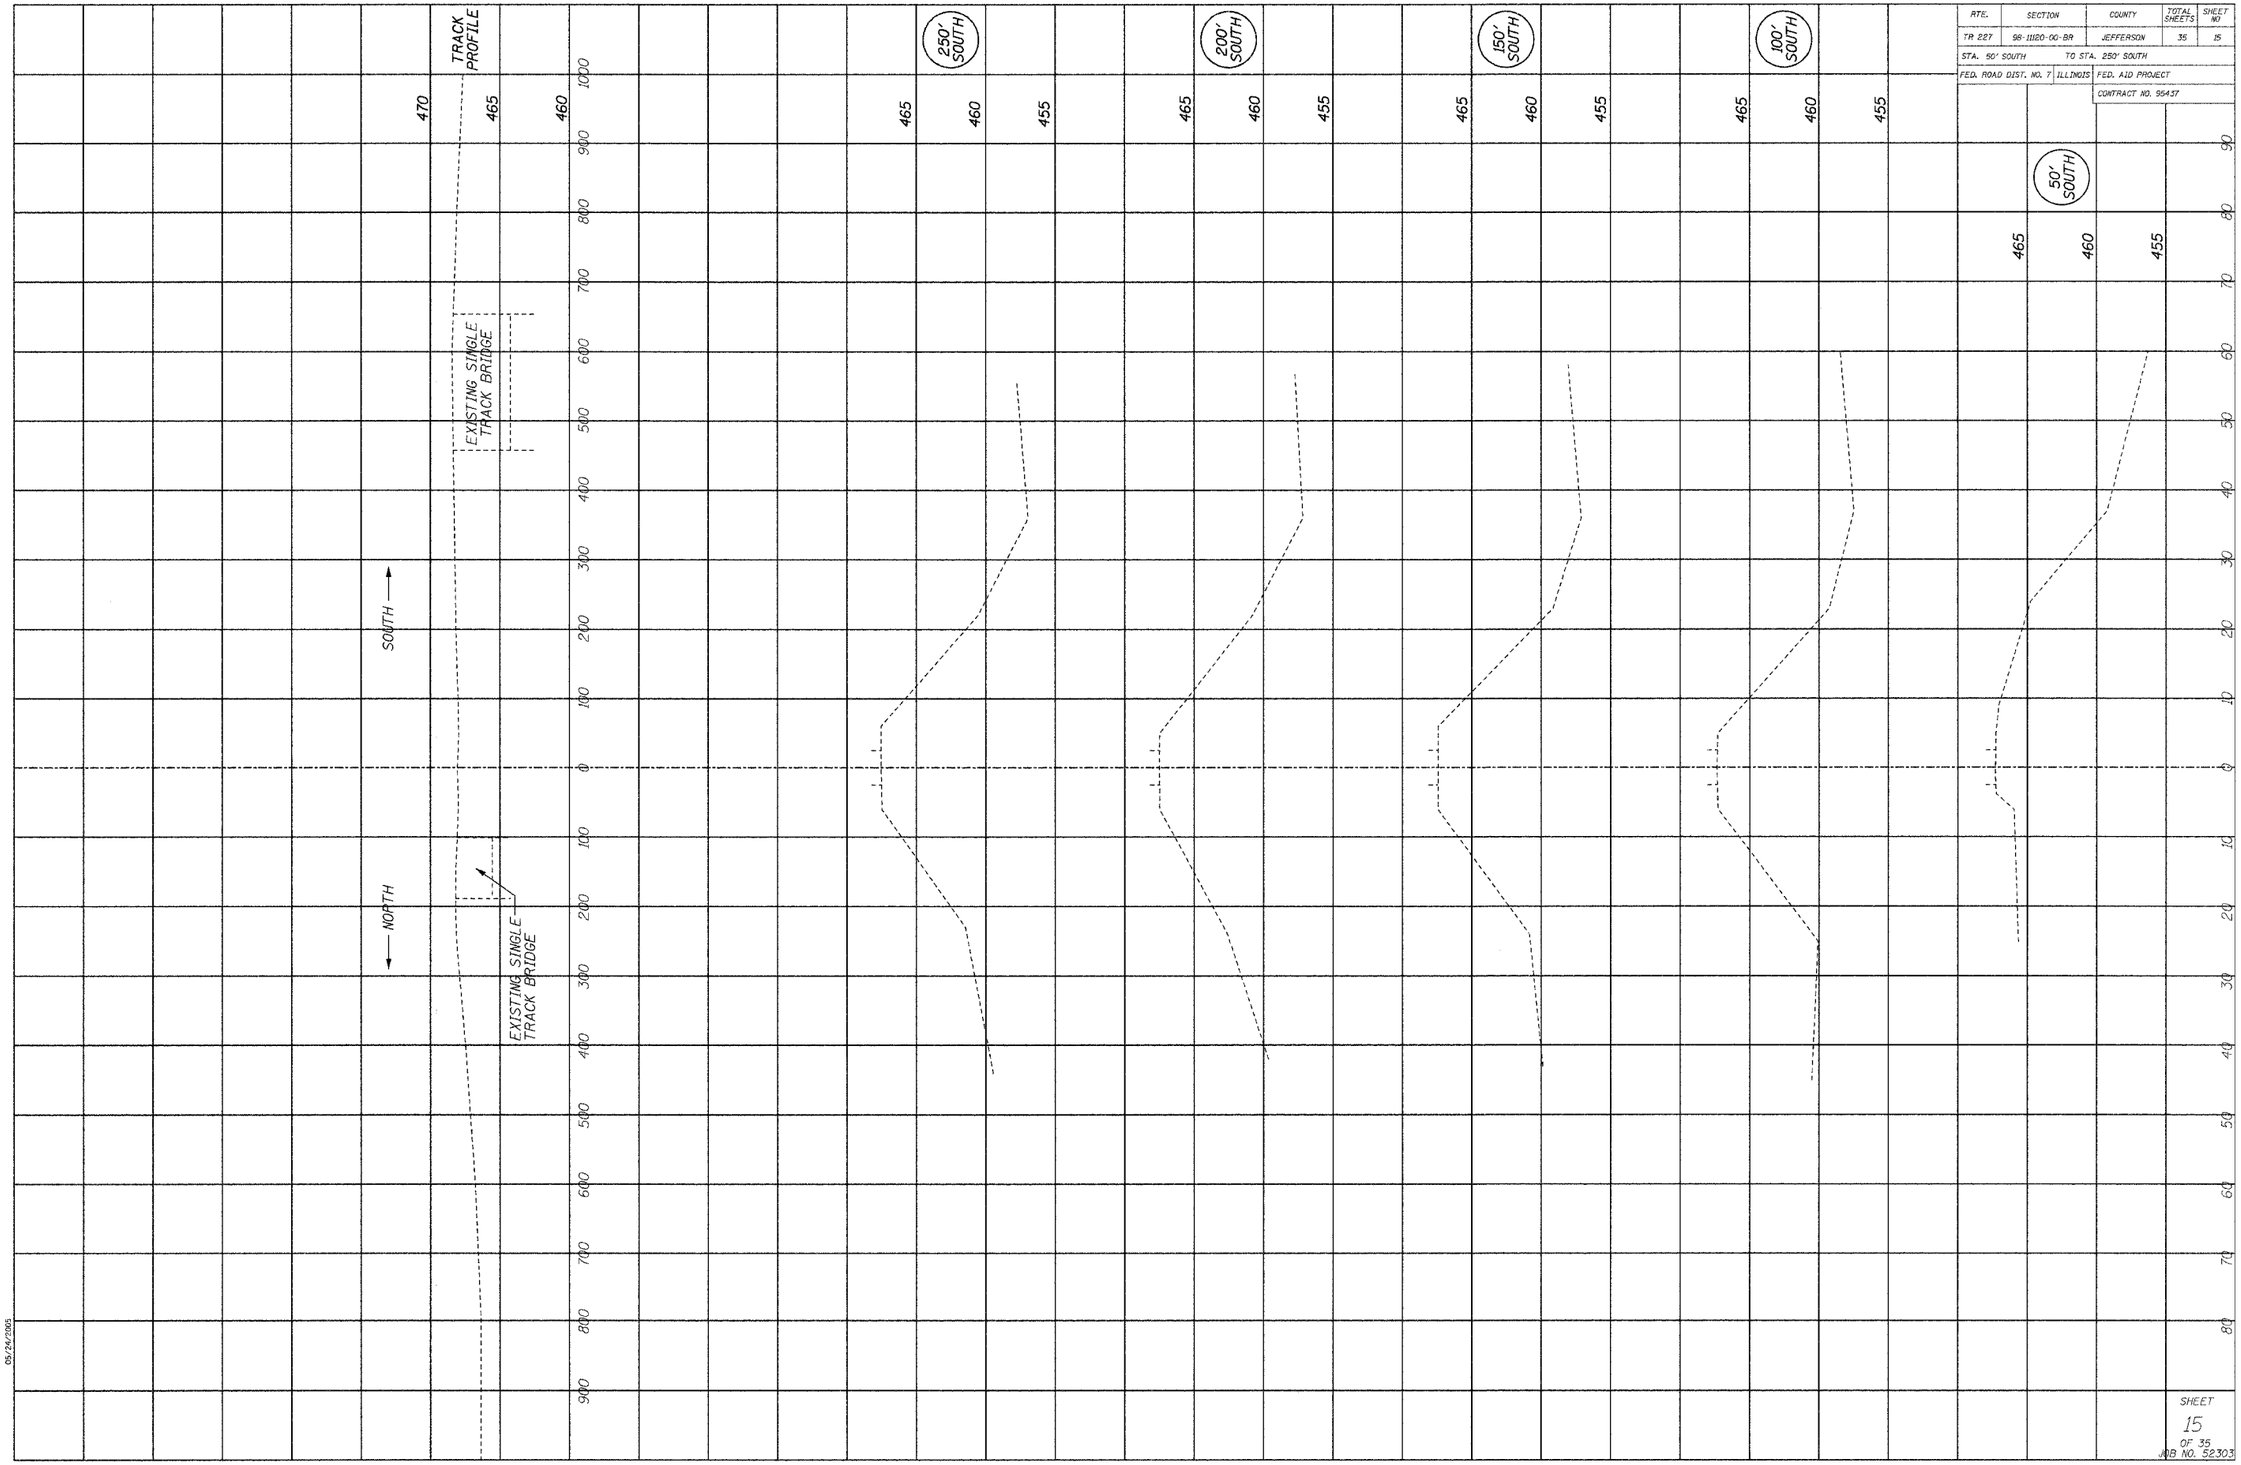


| FINAL SURVEY | SURVEYED | BY | |
|---|---|---|---|
| | PLOTTED | DATE | |
| | TEMPLATE | | |
| NOTE BOOK | AREAS | | |
| NO. | AREAS CHECKED | | |

| ORIGINAL SURVEY | SURVEYED | BY | |
|---|---|---|---|
| | PLOTTED | DATE | |
| | TEMPLATE | | |
| NOTE BOOK | AREAS | | |
| NO. | AREAS CHECKED | | |

05/24/2005

SHEET
15
OF 35
JOB NO. 52303

RHUTASEL and ASSOCIATES, INC.
CONSULTING ENGINEERS • LAND SURVEYORS
CENTRALIA, ILLINOIS FREEBURG, ILLINOIS

CROSS SECTIONS OF RAILROAD PROPOSED BRIDGE OVER UNION PACIFIC RR AND CASEY FORK
TR 227 (GREEN ROAD) SECTION 98-11120-00-BR JEFFERSON COUNTY, ILLINOIS