SIGN LEGEND

NO SCALE

ALL SIGNS ARE STANDARD MATERIALS, COLORS AND LETTER STYLE AND SIZE AS SHOWN IN THE "MANUAL OF UNIFORM TRAFFIC CONTROL DEVICES", MILLENIUM EDITION.

LEGEND

- NEW FALCON ROAD
- NEW PERIMETER ROAD
- NEW BITUMINOUS SURFACE ACCESS ROAD
- NEW 10' FENCE W/ BARBED WIRE
- EXISTING RIGHT OF WAY
- FUTURE RIGHT OF WAY
- NEW ROAD SIGN W/ SUPPORTS
- NEW GRADING LIMITS
- NEW SOIL GUARD
- NEW TOPSOIL PLACEMENT (4" MINIMUM) SEEDING AND MULCHING

INSERT

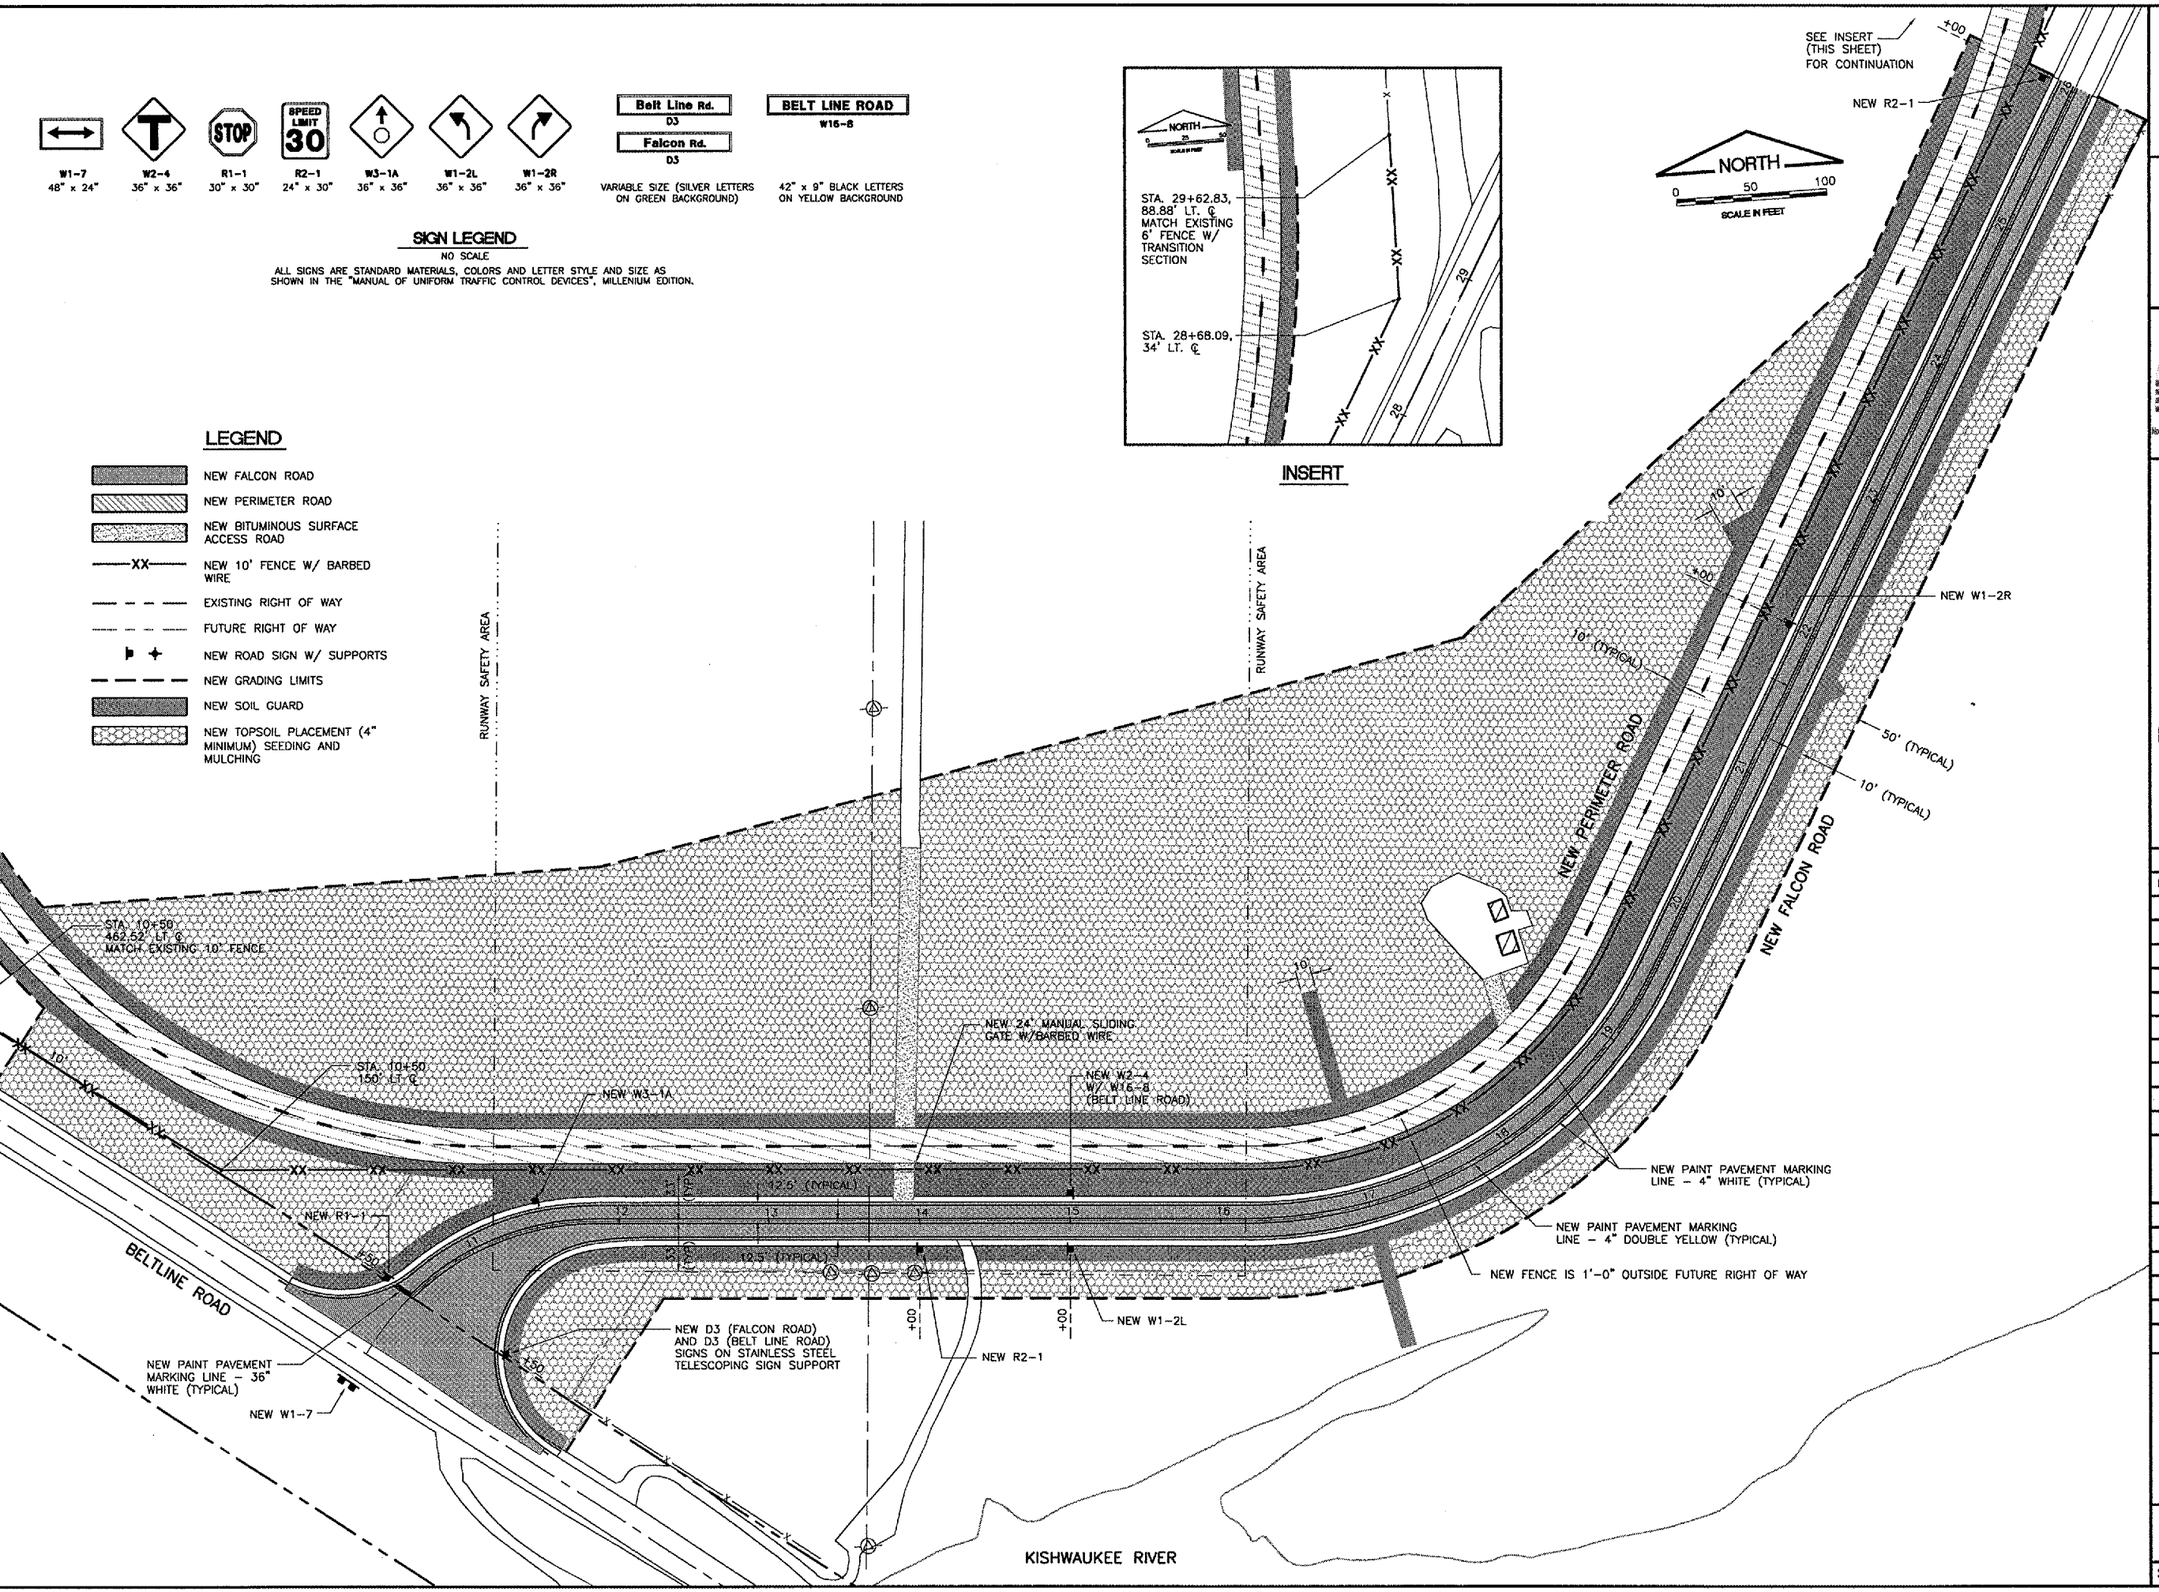

RO012

CMT
CRAWFORD, MURPHY & TILLY, INC.
CONSULTING ENGINEERS
© Copyright CMT, Inc.

Northwest Chicagoland International Airport

Rockford, Illinois

Greater Rockford Airport Authority

AIP: 3-17-0088-43
RFD-3487

Rehab. Txy B; Rwy 1/19 RSA Impr., Falcon Rd. Reloc. S. RIAT Rd. Constr. E. RIAT Rd. Reloc.

Revisions

No.	Date	Description

0 — 1
THIS BAR IS EQUAL TO 1" AT FULL SCALE (17 X 11).

DESIGN BY:	CMT- ARR
DRAWN BY:	CMT- ARR
CHECKED BY:	CMT- ARR
APPROVED BY:	JGP
DATE:	7.29.2005
JOB No:	04258-05-00

FENCING / MARKING / LANDSCAPING PLAN (FML1)

25

SHEET 25 OF 52 SHEETS