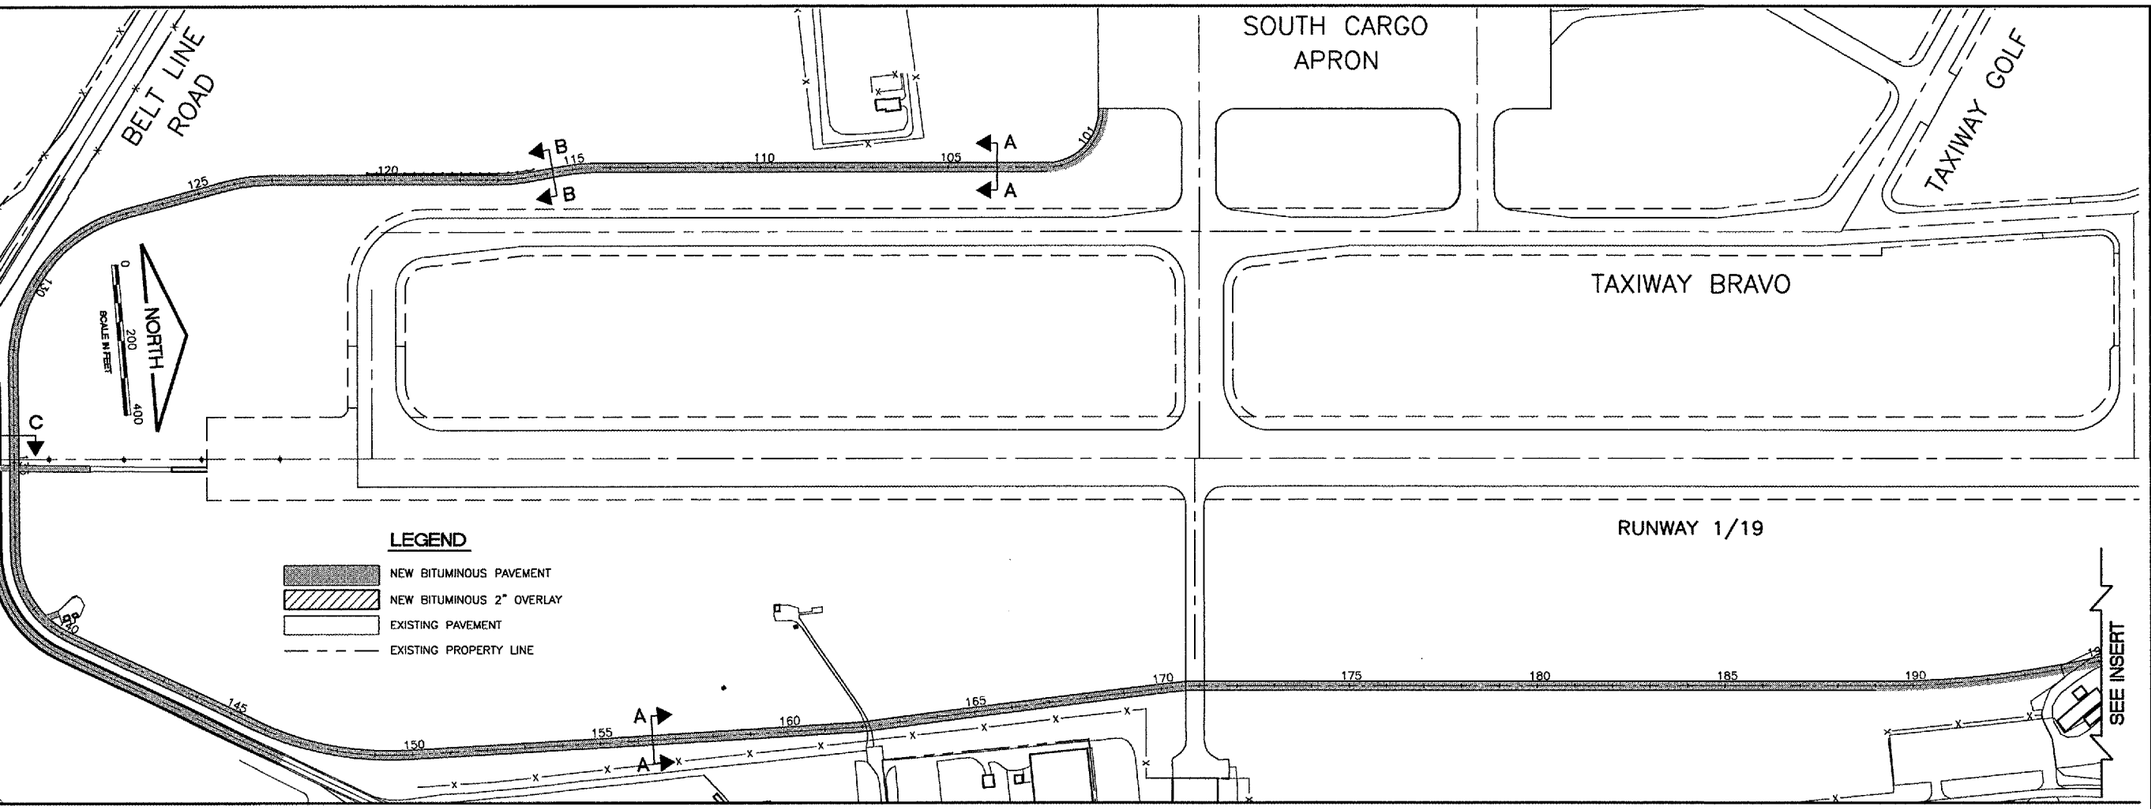

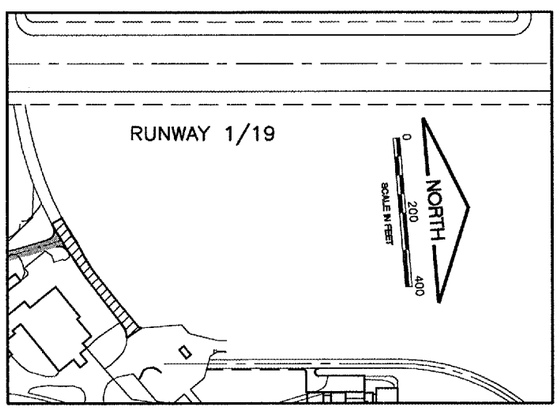

INSERT

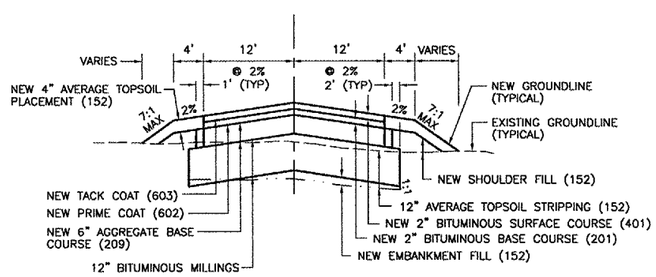

SECTION A-A

NOT TO SCALE
STA. 100+02.71 TO STA. 116+00
STA.121+00 TO STA. 132+37.98
STA. 147+00 TO STA. 197+00

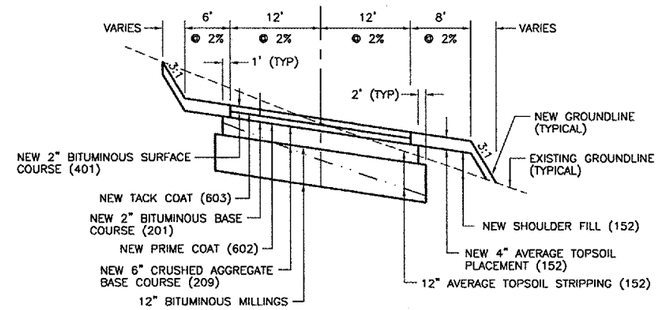

SEE FALCON ROAD TYPICAL SECTIONS

SECTION B-B

NOT TO SCALE
STA. 116+00 TO STA. 121+00

SECTION C-C

NOT TO SCALE

RO012

CMT
CRAWFORD, MURPHY & TILLY, INC.
CONSULTING ENGINEERS
© Copyright CMT, Inc.

Northwest Chicagoland International Airport

Rockford, Illinois

Greater Rockford Airport Authority

AIP: 3-17-0088-43
RFD-3487

Rehab. Txy B;
Rwy 1/19 RSA Impr.,
Falcon Rd. Reloc.
S. RIAT Rd. Constr.
E. RIAT Rd. Reloc.

Revisions

No.	Date	Description

0 1
THIS BAR IS EQUAL TO 1" AT FULL SCALE (17 X 11).

DESIGN BY:	CMT- ARR
DRAWN BY:	CMT- ARR
CHECKED BY:	CMT- ARR
APPROVED BY:	JGP
DATE:	7.29.2005
JOB No:	04258-05-00

SITE PLAN AND TYPICAL SECTIONS (SSP1)

29

SHEET 29 OF 52 SHEETS