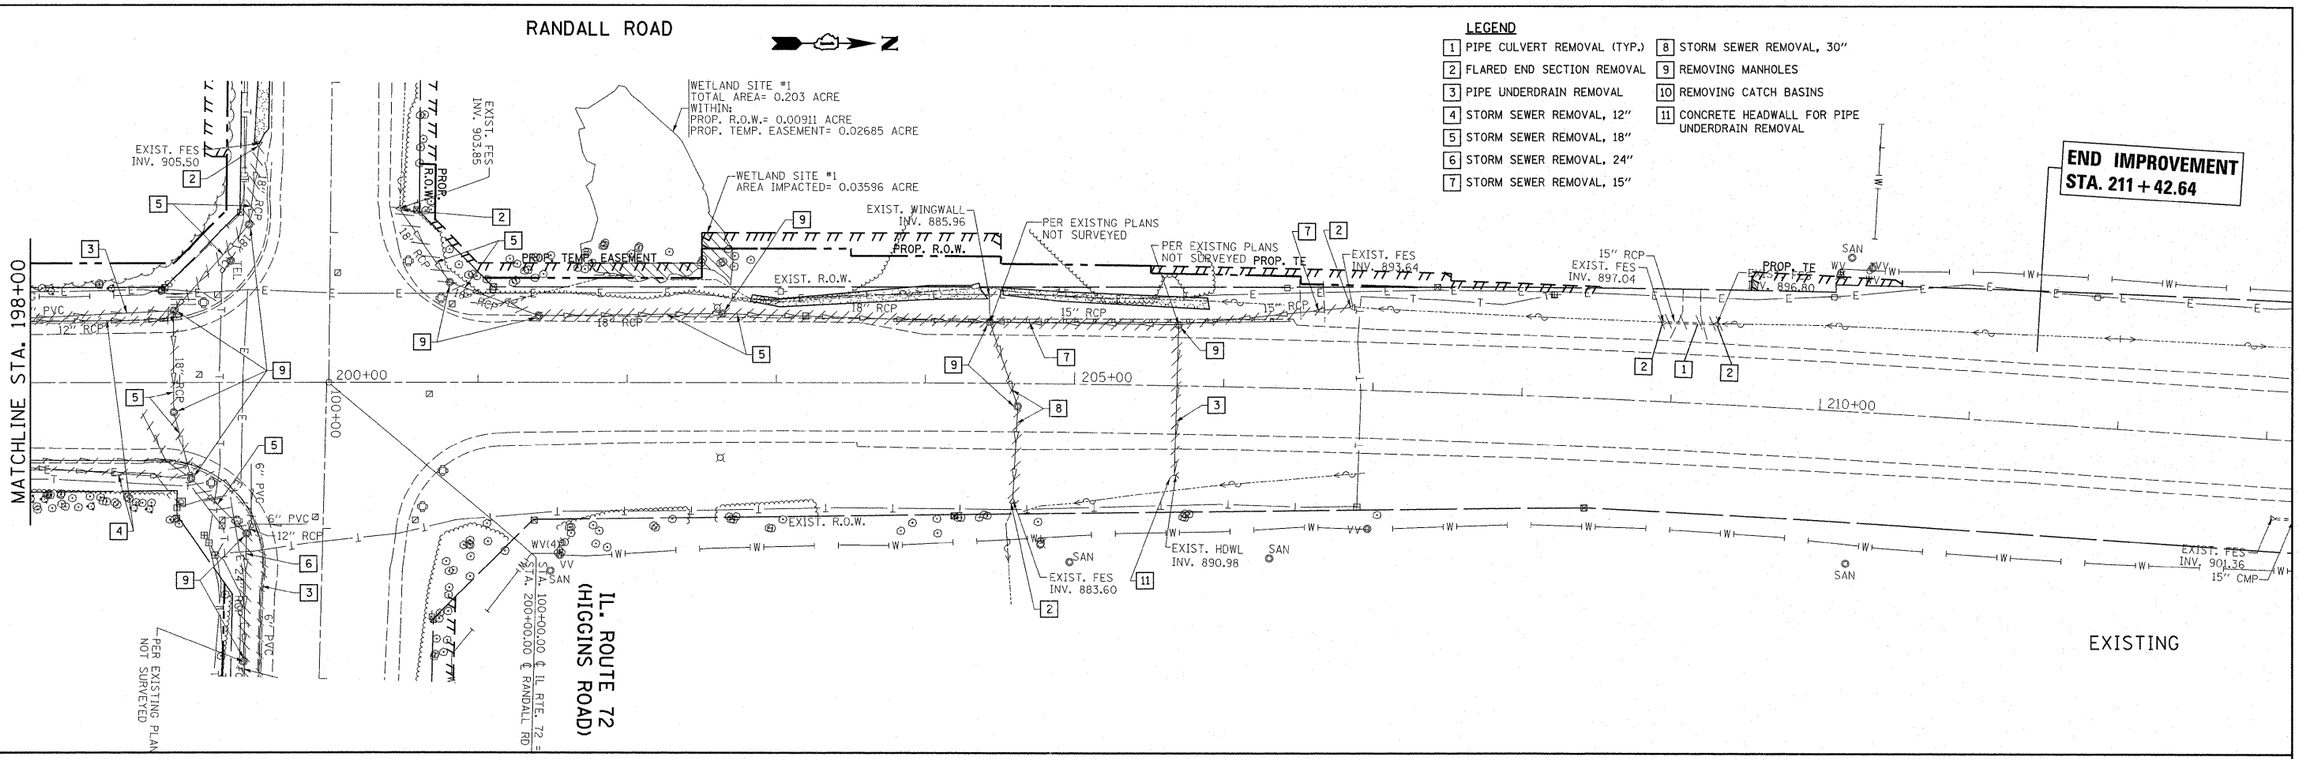

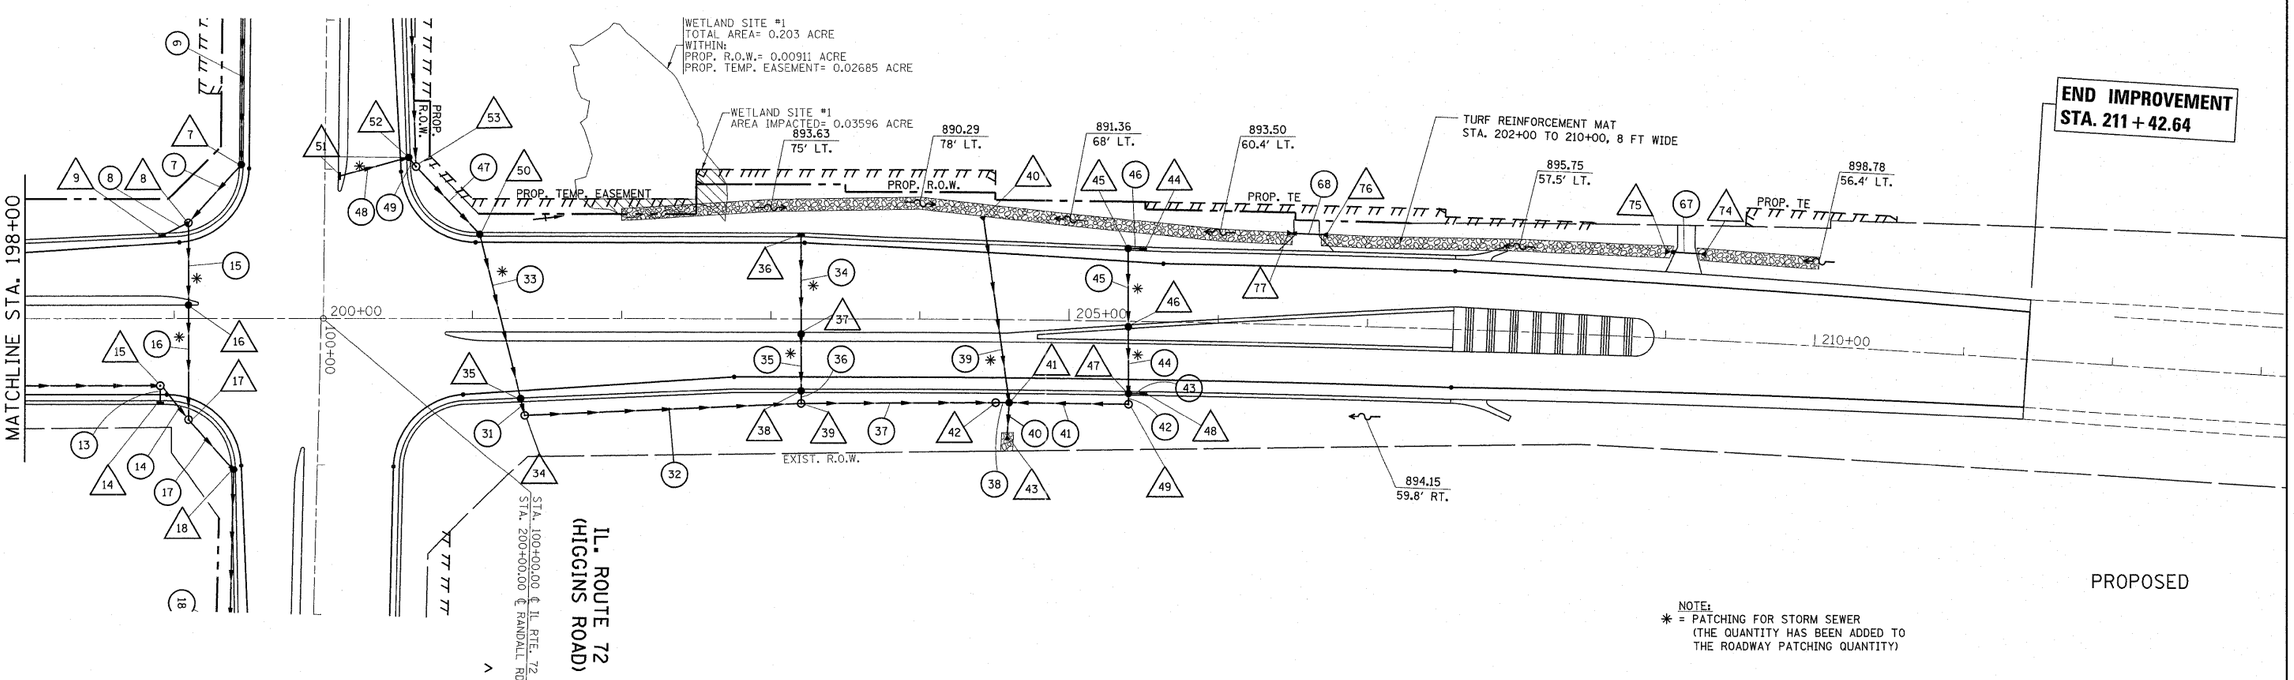

NOTE:
* = PATCHING FOR STORM SEWER (THE QUANTITY HAS BEEN ADDED TO THE ROADWAY PATCHING QUANTITY)

FILE NAME = P110008-sht-drain.dgn	USER NAME = pociechal	DESIGNED -	REVISED -
		DRAWN -	REVISED -
	PLOT SCALE = 50.0000 ' / in.	CHECKED -	REVISED -
	PLOT DATE = 6/23/2011	DATE -	REVISED -

STATE OF ILLINOIS
DEPARTMENT OF TRANSPORTATION

RANDALL ROAD AT IL. ROUTE 72 (HIGGINS RD.)
EXISTING & PROPOSED DRAINAGE SHEET

SCALE: 1"= 50' | SHEET NO. OF SHEETS | STA. 198+00.00 TO STA. 213+00.00

F.A.P. RTE.	SECTION	COUNTY	TOTAL SHEETS	SHEET NO.
341	62-N-1	KANE	148	34
		CONTRACT NO. 60K09		
	ILLINOIS	FED. AID PROJECT		