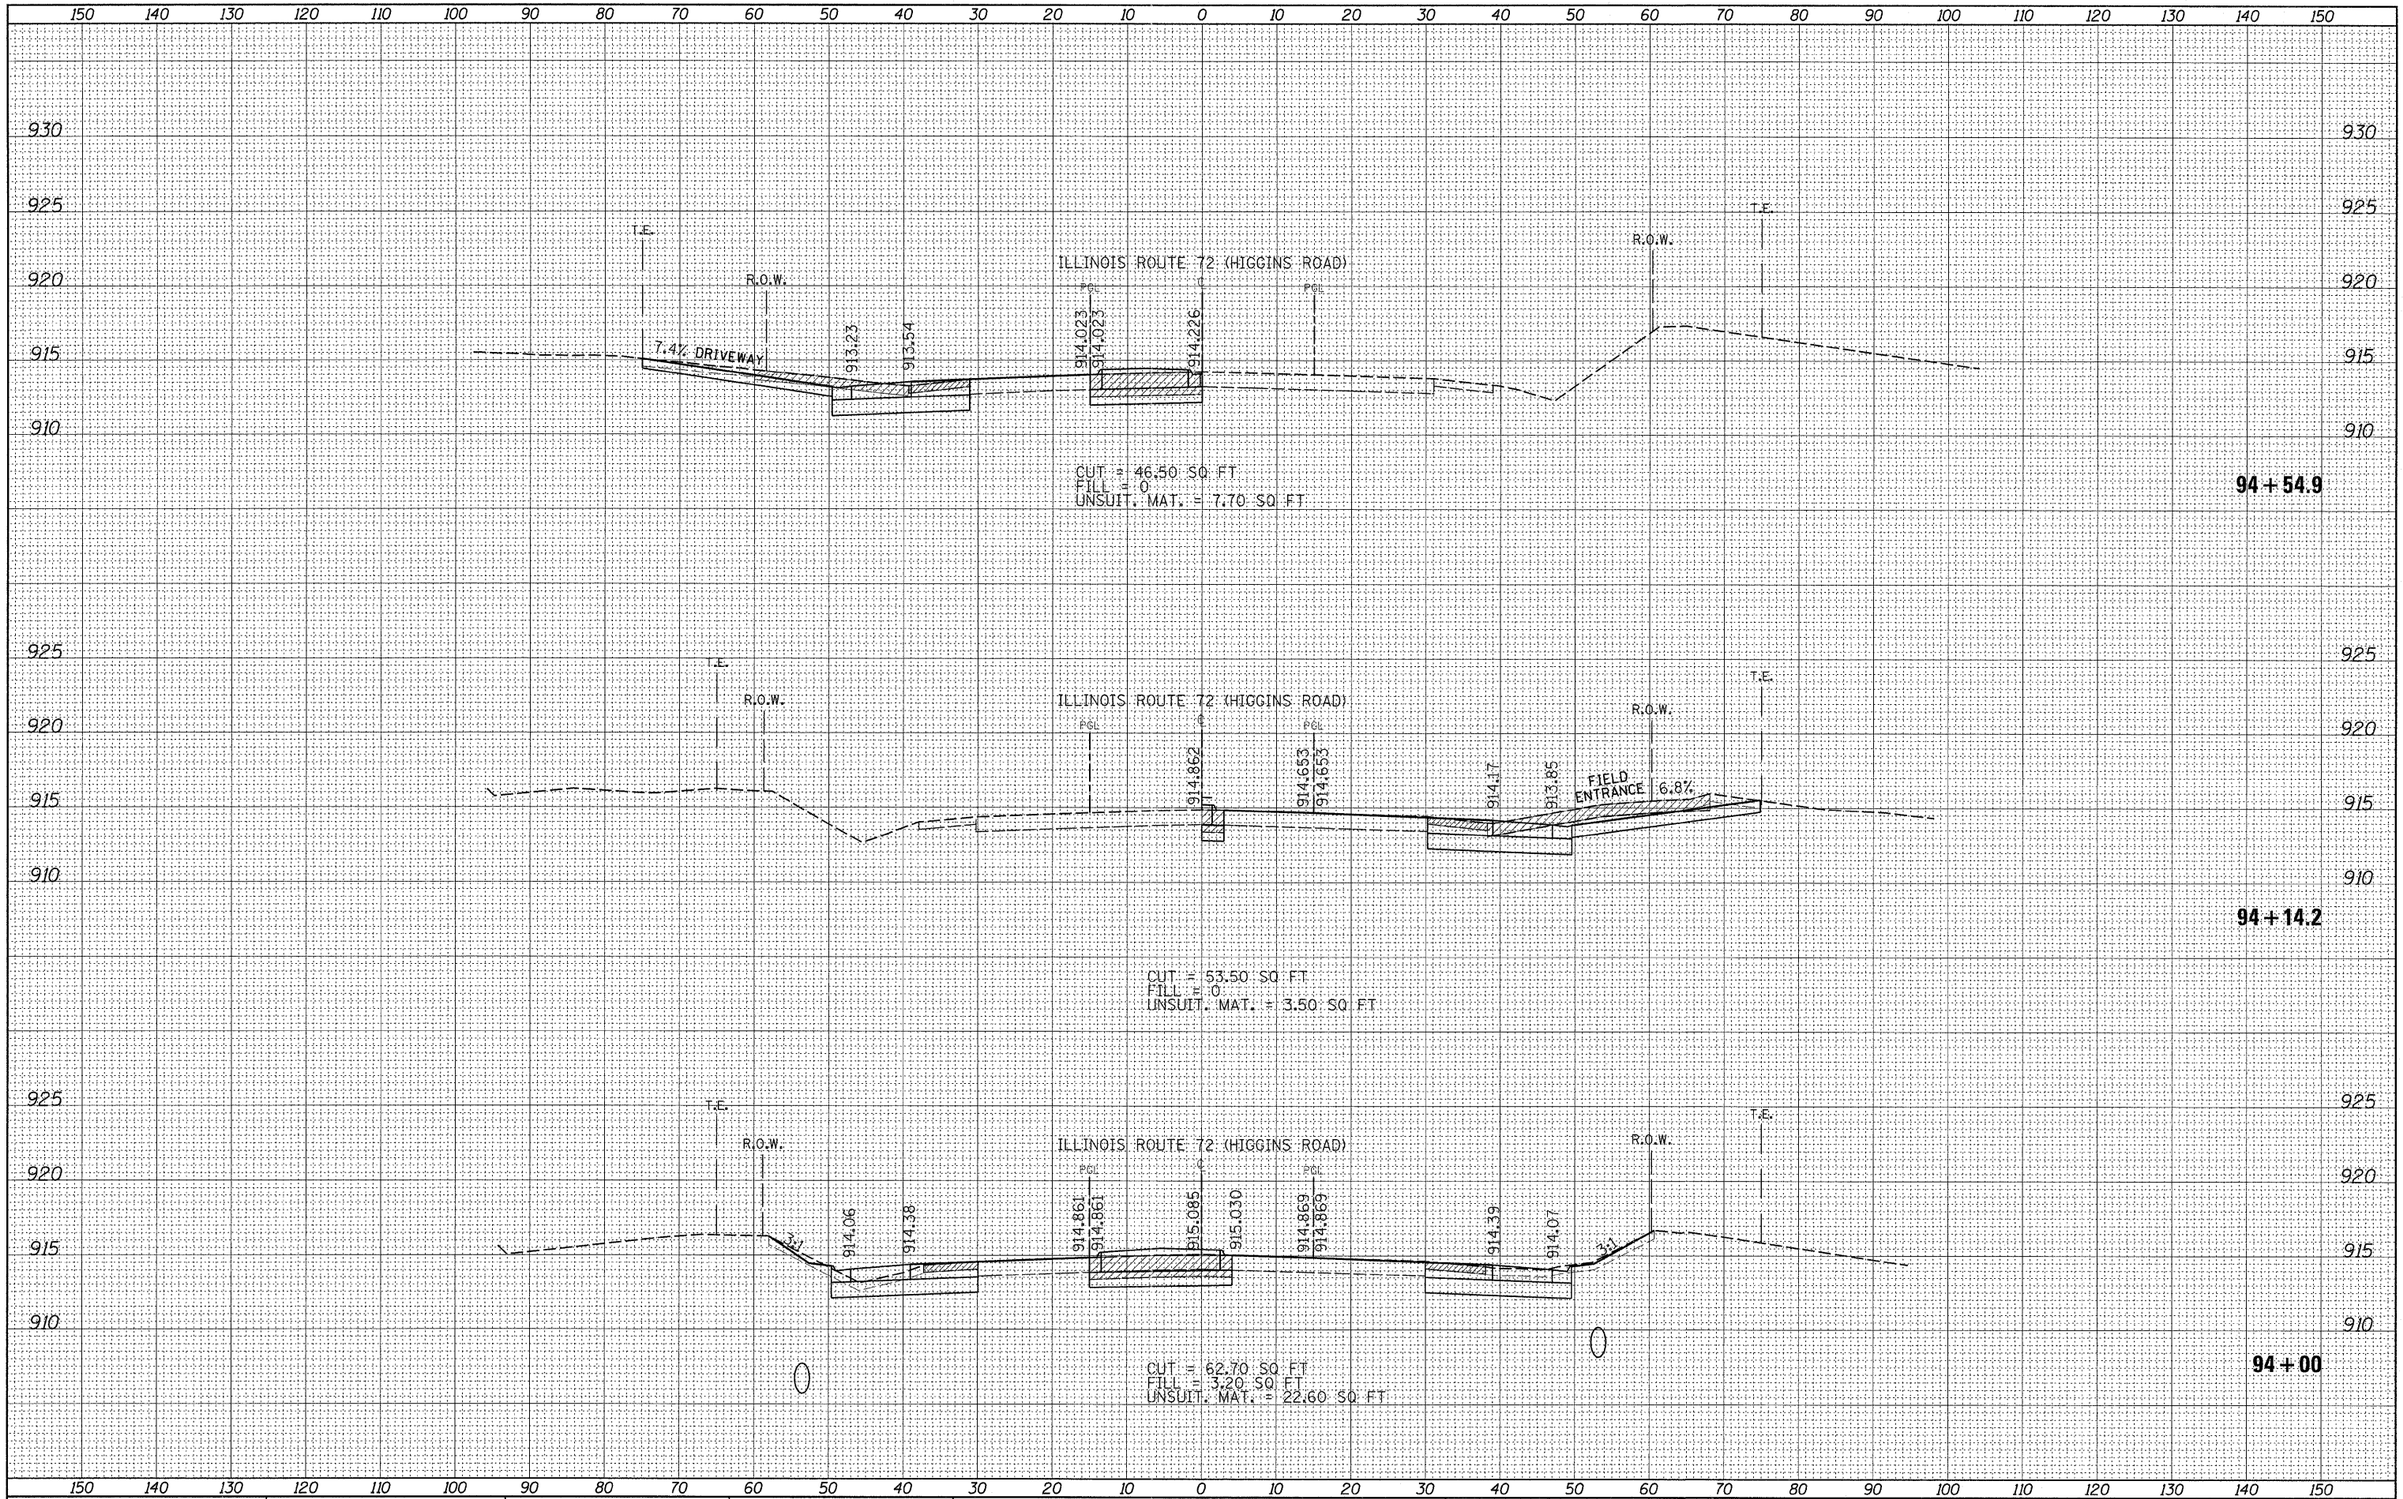

FINAL SURVEY — NOTE BOOK — NO.
SURVEYED — PLOTTED — TEMPLATE — AREAS — AREAS CHECKED
BY — DATE

ORIGINAL SURVEY — NOTE BOOK — NO.
SURVEYED — PLOTTED — TEMPLATE — AREAS — AREAS CHECKED
BY — DATE

FILE NAME = c:\pw_work\pwidot\shiranisb\d0126931\P110008-sht-xssht-i172-1.dgn	USER NAME = shiranisb	DESIGNED -	REVISED -
		DRAWN -	REVISED -
	PLOT SCALE = 10.0000 ' / IN.	CHECKED -	REVISED -
	PLOT DATE = 5/27/2011	DATE -	REVISED -

STATE OF ILLINOIS
DEPARTMENT OF TRANSPORTATION

IL. RTE. 72 @ RANDALL RD.
CROSS SECTIONS

SCALE: | SHEET NO. OF SHEETS | STA. 94+00 | TO STA. 94+55

F.A.P RTE.	SECTION	COUNTY	TOTAL SHEETS	SHEET NO.
341	62-N-1	KANE	148	127
		CONTRACT NO. 60K09		
		ILLINOIS	FED. AID PROJECT	