CONSTRUCTION NOTES:

1. INSTALL UNINTERRUPTIBLE POWER SUPPLY.
2. RETROFIT EXISTING LED SIGNAL HEAD WITH CURRENT LED SIGNAL MODULE.
3. RE-USE EXISTING RETROREFLECTIVE BACKPLATE.
4. INSTALL A CONCRETE MAINTENANCE PAD. THIS WORK SHALL BE PAID FOR AS PORTLAND CEMENT CONCRETE SIDEWALK 5 INCH. EARTH EXCAVATION SHALL BE INCLUDED IN THE COST FOR P.C.C. SIDEWALK, 5". ALL EXCAVATED MATERIAL SHALL REMAIN ON SITE.

GRAPHIC SCALE

20 0 10 20

(IN FEET)
1 inch = 20 ft.

THE FOLLOWING ITEMS SHALL BE REMOVED BY THE CONTRACTOR AND SHALL BE DISPOSED OF BY THEM OUTSIDE THE RIGHT-OF-WAY AT THEIR EXPENSE. THE SALVAGE VALUE OF THE REMOVED EQUIPMENT SHALL BE REFLECTED IN THE CONTRACT BID PRICE.

10	EACH	SIGNAL HEAD, LED MODULE ONLY, 3-SECTION
4	EACH	SIGNAL HEAD, LED MODULE ONLY, 5-SECTION
10	EACH	TRAFFIC SIGNAL BACKPLATE

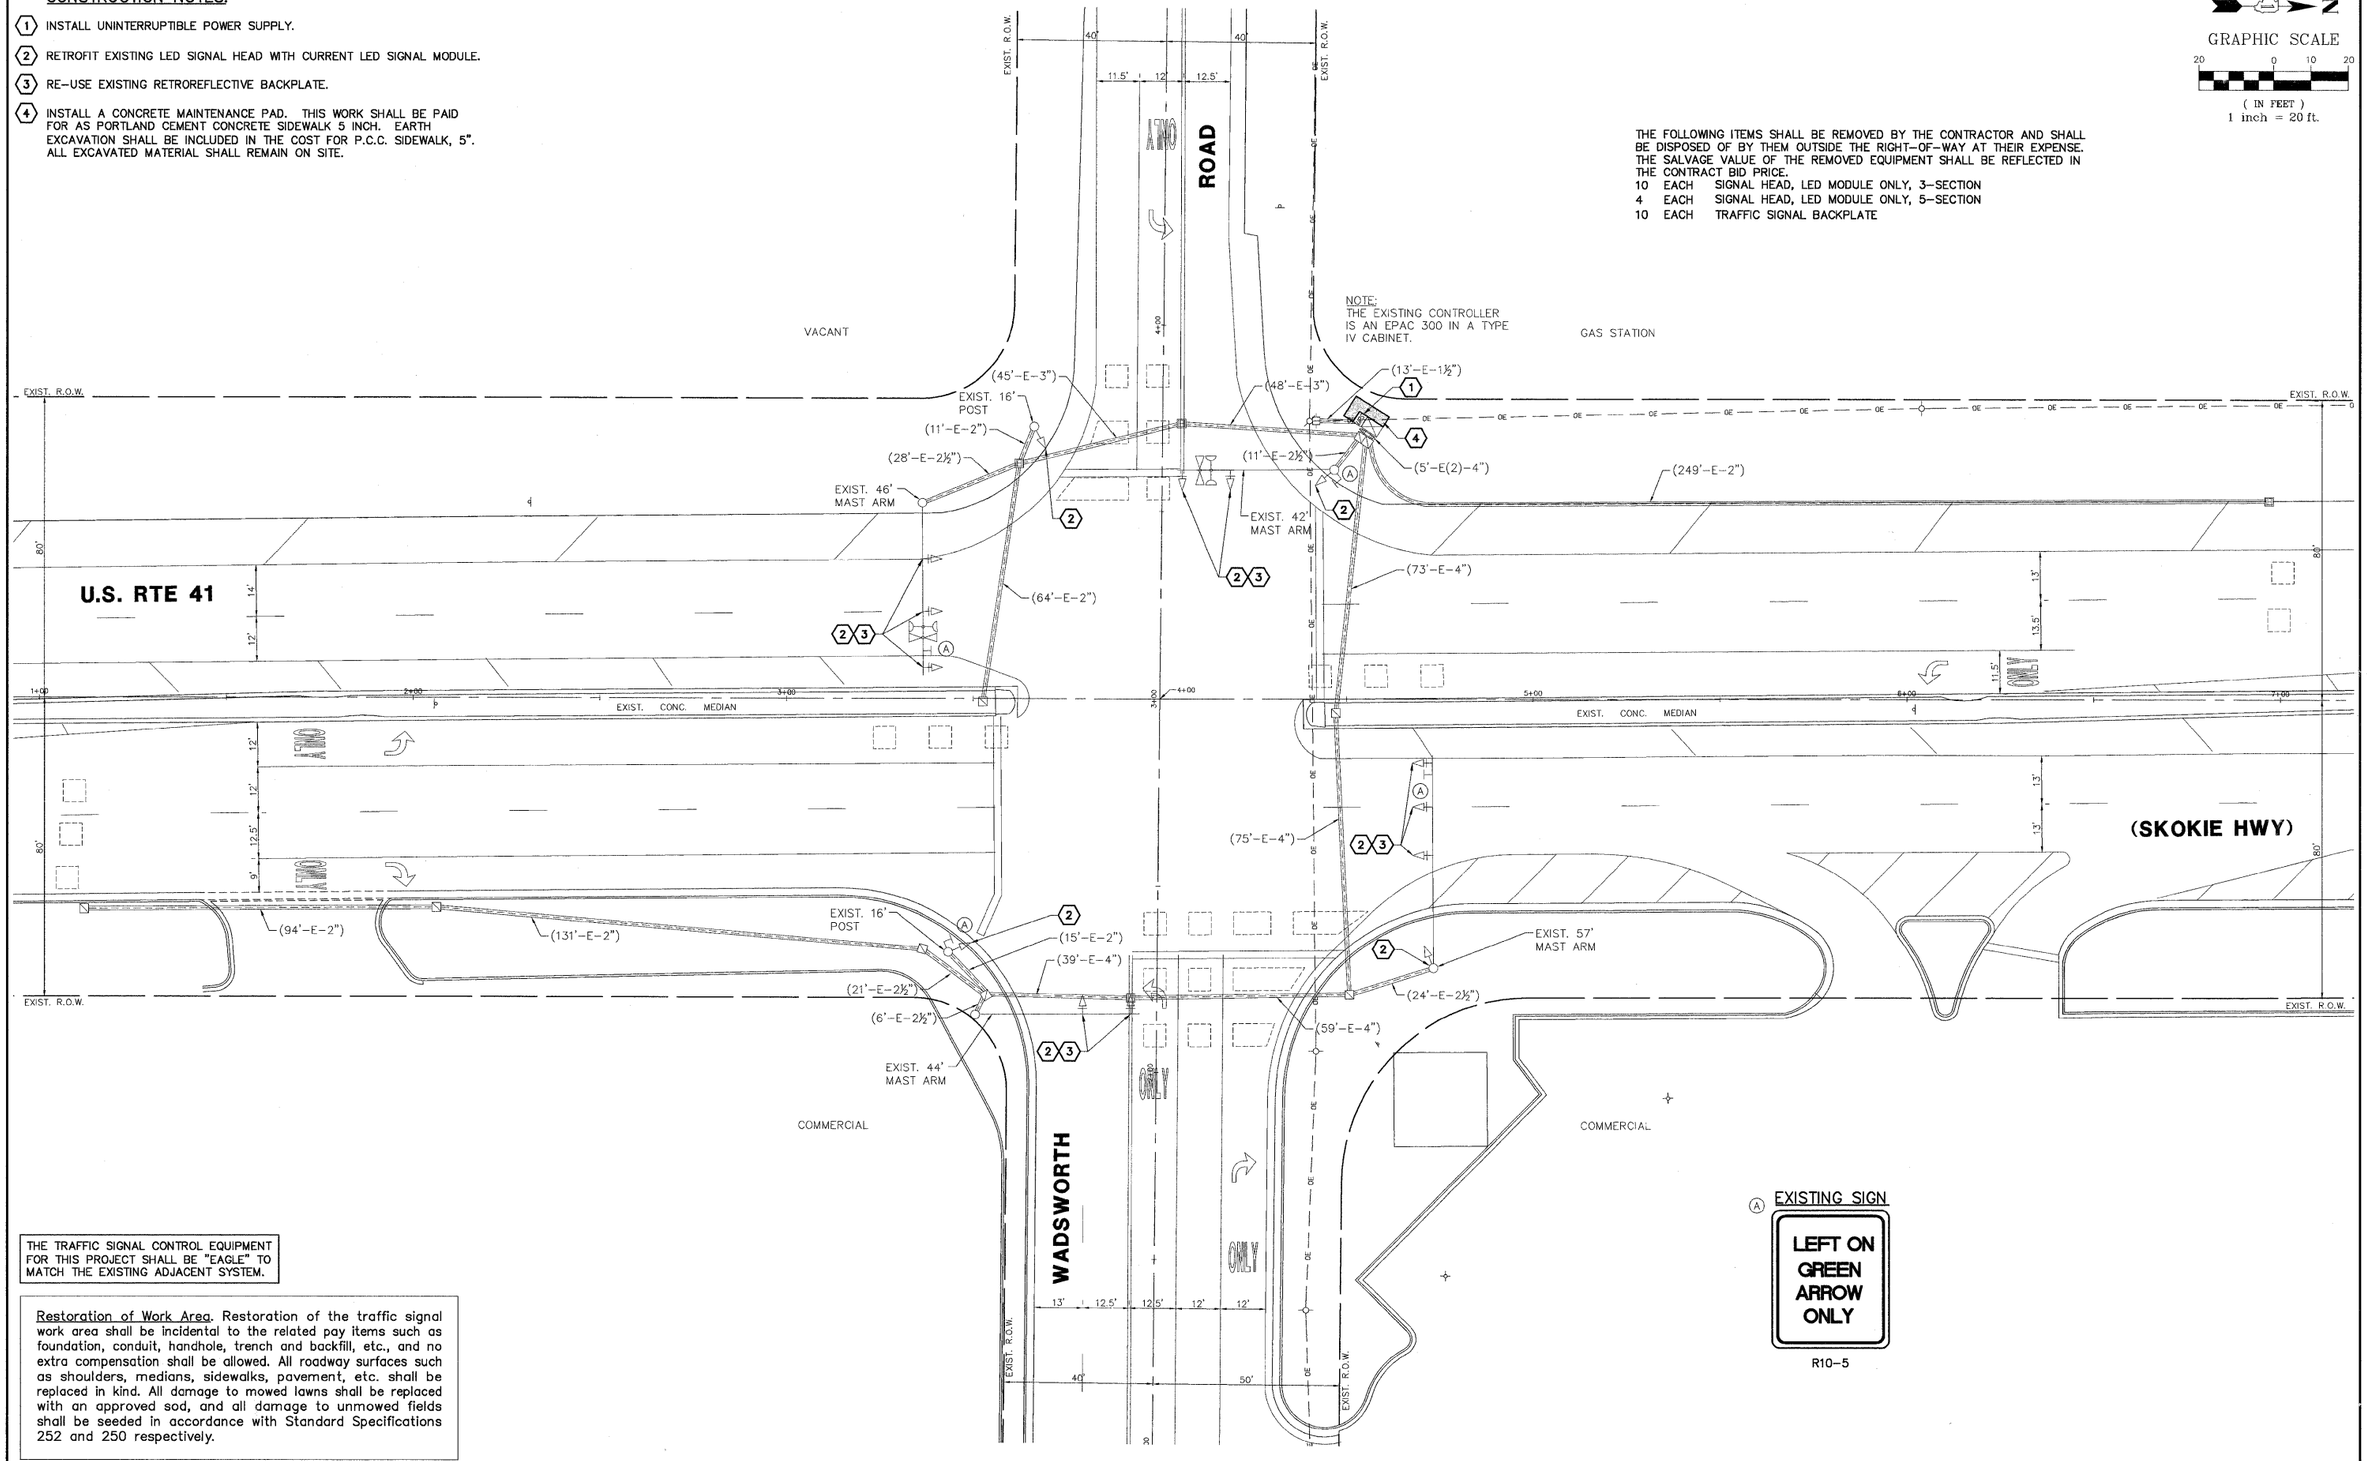

THE TRAFFIC SIGNAL CONTROL EQUIPMENT FOR THIS PROJECT SHALL BE "EAGLE" TO MATCH THE EXISTING ADJACENT SYSTEM.

Restoration of Work Area. Restoration of the traffic signal work area shall be incidental to the related pay items such as foundation, conduit, handhole, trench and backfill, etc., and no extra compensation shall be allowed. All roadway surfaces such as shoulders, medians, sidewalks, pavement, etc. shall be replaced in kind. All damage to mowed lawns shall be replaced with an approved sod, and all damage to unmowed fields shall be seeded in accordance with Standard Specifications 252 and 250 respectively.

GHA #4085.874

FILE NAME = 4085.874-TR1.dwg	USER NAME = ZACH WALLSTEN	DESIGNED - JRD	REVISED -
		DRAWN - ZCW	REVISED -
	PLOT SCALE = 1" = .0833'	CHECKED - KLB	REVISED -
	PLOT DATE = 6/30/2011	DATE - 6/30/2011	REVISED -

STATE OF ILLINOIS
DEPARTMENT OF TRANSPORTATION

TRAFFIC SIGNAL MODERNIZATION PLAN
U.S. RTE 41 (SKOKIE HWY) AT WADSWORTH ROAD

SCALE: 1"=20' | SHEET NO. OF SHEETS | STA. TO STA.

F.A.P. RTE.	SECTION	COUNTY	TOTAL SHEETS	SHEET NO.
346	2011-042-TS	LAKE	62	46

CONTRACT #: 60P49

ILLINOIS FED. AID PROJECT