EXIST. CURVE C2	EXIST. CURVE C1	PROP. CURVE C3
PI STA. = 5+05.88	PI STA. = 3+68.61	PI STA. = 5+18.69
Δ = 18° 33′ 59″ (RT)	Δ = 26° 14′ 27″ (LT)	Δ = 36° 42′ 20.34″ (RT)
D = 25° 20′ 45″	D = 30° 42′ 52″	D = 38° 11′ 49.87″
R = 226.05′	R = 186.54′	R = 150.00′
T = 36.95′	T = 43.48′	T = 49.76′
L = 73.25′	L = 85.43′	L = 96.10′
E = 3.00′	E = 5.00′	E = 8.04′
P.C. STA. = 4+68.93	P.C. STA. = 3+25.13	P.C. STA. = 4+68.93
P.T. STA. = 5+42.18	P.T. STA. = 4+10.56	P.T. STA. = 5+65.02

PLAN — SURVEYED / PLOTTED / ALIGNMENT CHECKED / BLM. NOTED / GRADES CHECKED / STRUCTURE NOTATNS CHKD / NOTE BOOK / NO. / DATE / BY

PROFILE — SURVEYED / PLOTTED / GRADES CHECKED / BLM. NOTED / STRUCTURE NOTATNS CHKD / NOTE BOOK / NO. / DATE / BY

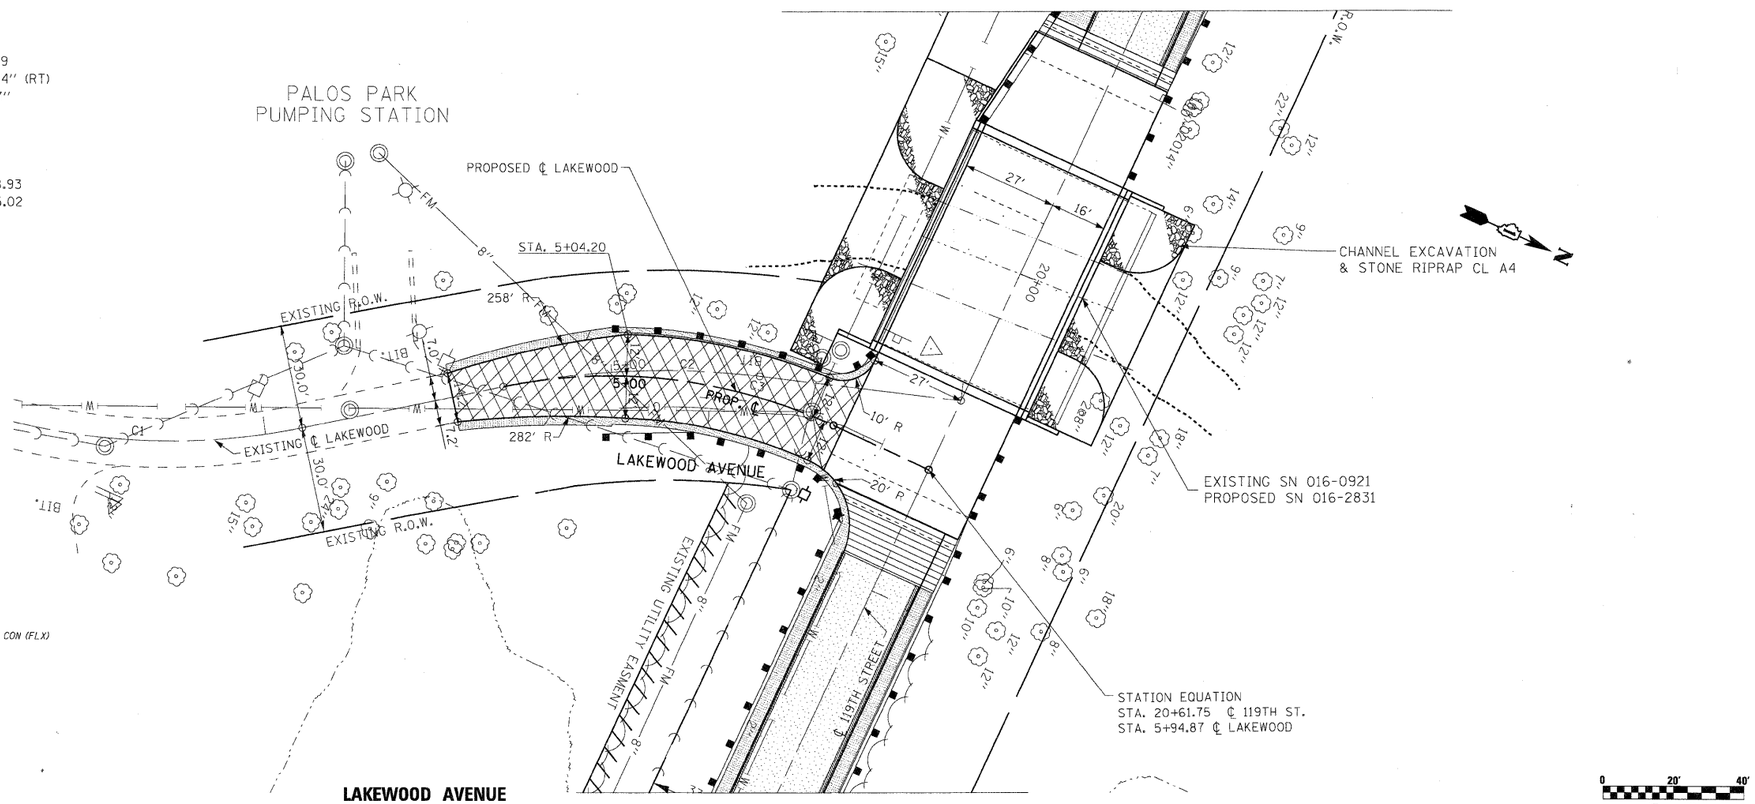

LAKEWOOD AVENUE

EXISTING PLAN LEGEND

- *HMA SURF REM BUTT JT*
- *PCC BASE CSE W 9" & AGGREGATE SUBGRADE 12"*
- *HMA SURF REM 3 REPLACED W/ HMA SC "D" N70 1½" & HMA BC IL-19.0 N70 2¼"*
- *EARTH EXCAVATION REPLACED W/ HMA SHOULDERS 6" & AGGREGATE SUBGRADE 12"*
- *PAVEMENT REMOVAL REPLACED W/ HMA SC "D" N70 1½", HMA BC IL-19.0 N70 2¼" & AGGREGATE SUBGRADE 12"*
- *BR APPR PVT CON (FLX)*

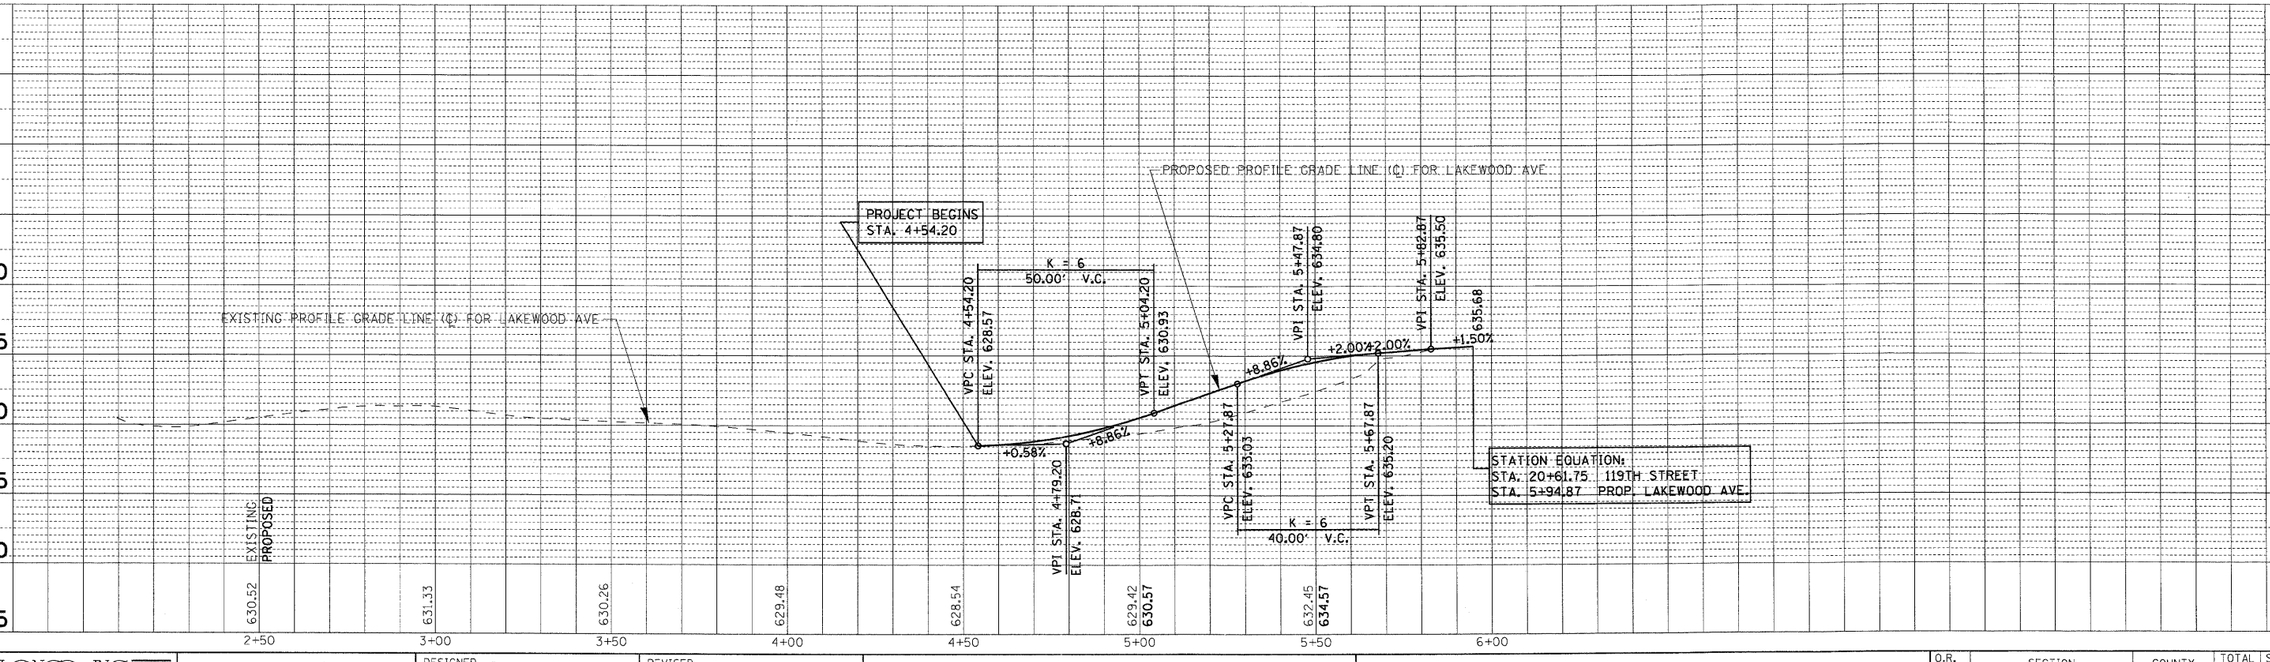

LONCO, INC.	DESIGNED -	REVISED -	**STATE OF ILLINOIS**
CONSULTING ENGINEERS	DRAWN -	REVISED -	**DEPARTMENT OF TRANSPORTATION**
1560 WALL ST, SUITE 222	CHECKED -	REVISED -	
NAPERVILLE, ILLINOIS 60563 PH: (630) 577-9100	DATE - 07/01/2011	REVISED -	

PLAN AND PROFILE LAKEWOOD AVENUE
119TH STREET OVER MILL CREEK

SCALE: | SHEET NO. 2 OF 2 SHEETS | STA. 4+54.20 TO STA. 5+94.87 (LAKEWOOD AVE.)

O.R. RTE.	SECTION	COUNTY	TOTAL SHEETS	SHEET NO.
213	0102B-1	COOK	54	10
	D-91-052-02	CONTRACT NO. 62390		
FED. ROAD DIST. NO.	ILLINOIS	FED. AID PROJECT		