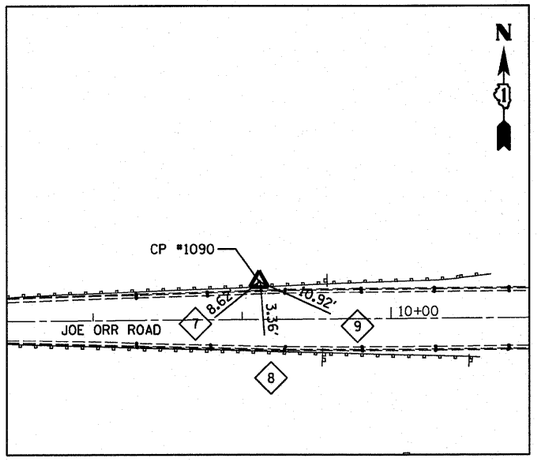

CP#1090

SET NAIL NEAR NORTH GUARDRAIL
STA. 9+11.62 25.23' LT
N: 1190868.38
E: 1768901.05

7. SET "X" ON NORTH FACE OF GUARDRAIL POST
8. SET "X" ON NORTH FACE OF GUARDRAIL POST
9. SET "X" ON NORTH FACE OF GUARDRAIL POST

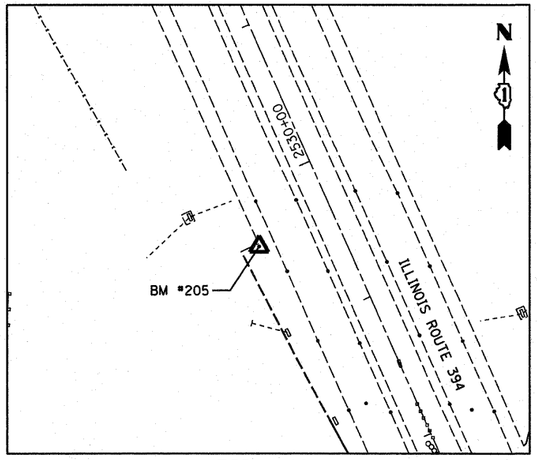

BM #205

BOX CUT ON NORTHWEST QUADRANT OF BRIDGE WALL
STA. 4+61.46 175.79 LT
ELEVATION 651.921

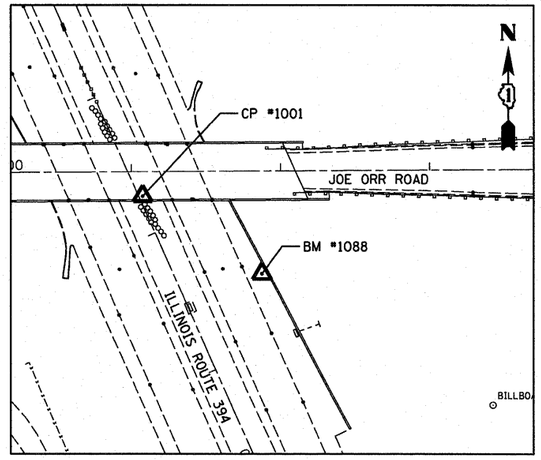

BM #1088

CUT X ON CONCRETE SHOULDER OF ILLINOIS ROUTE 394
STA. 6+87.25 69.43 RT
ELEVATION 646.632

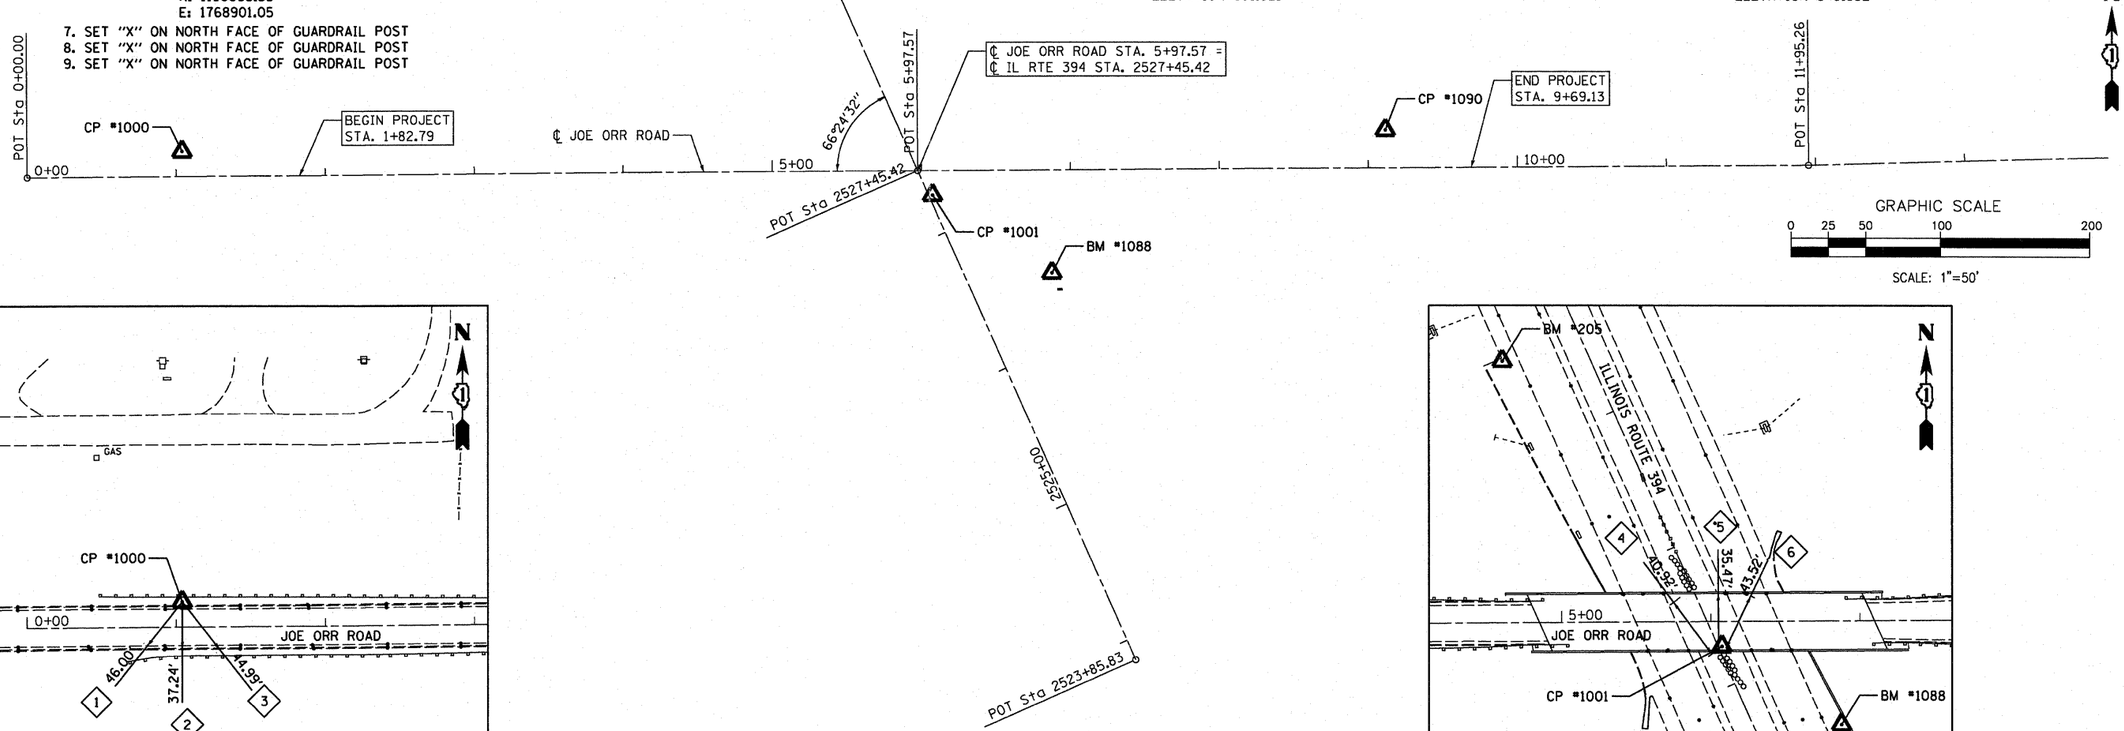

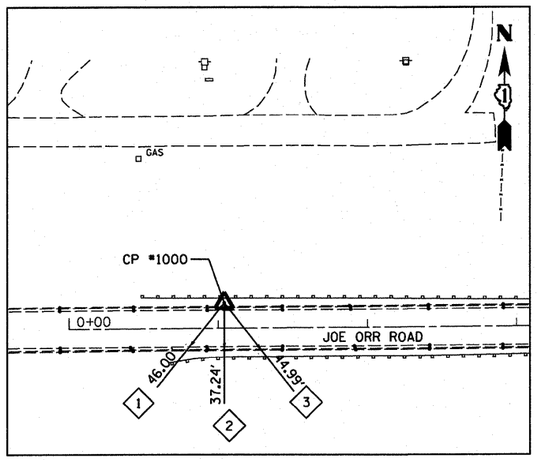

CP#1000

SET NAIL NEAR NORTH GUARDRAIL
STA. 1+04.10 16.82' LT
N: 1190060.94
E: 1768887.25

1. SET "X" NORTH SIDE OF GUARDRAIL POST
2. SET "X" NORTH SIDE OF GUARDRAIL POST
3. SET "X" NORTH SIDE OF GUARDRAIL POST

CP#1001

CUT "X" ON THE SOUTH SIDEWALK OF JOE ORR ROAD
STA. 6+07.47 16.66' RT
N: 1190564.52
E: 1768857.13

4. SET "X" ON FACE OF NORTH WALL OF BRIDGE
5. SET "X" ON FACE OF NORTH WALL OF BRIDGE
6. SET "X" ON FACE OF NORTH WALL OF BRIDGE

FILE NAME = ...\D1-xxxxx-sht008-ATB.dgn	DESIGNED - JCP	REVISED -
	DRAWN - JCP	REVISED -
PLOT TIME = 8:51:07 AM	CHECKED - TRP	REVISED -
PLOT DATE = 6/30/2011	DATE - 07/01/2011	REVISED -

EPSTEIN
600 WEST FULTON STREET
CHICAGO, ILLINOIS
60661-1259
TEL 312 454 9100
FAX 312 558 1217
WEB www.epsteinglobal.com

STATE OF ILLINOIS
DEPARTMENT OF TRANSPORTATION

ALIGNMENT, TIES AND BENCHMARKS

SCALE: 1" = 50' | SHEET NO. 1 OF 1 SHEETS | STA. 0+00.00 TO STA. 13+00.00

F.A.P. RTE.	SECTION	COUNTY	TOTAL SHEETS	SHEET NO.
332	0101.1 BR-3	COOK	60	8
		CONTRACT NO. 62421		
	ILLINOIS FED. AID PROJECT			